

SHEET 1 OF 40

1			2			3			4			5						
INDEX OF DRAWINGS 1																		
SHEET NO. CH2M DRAWING NO. USBR DRAWING NO. SHEET TITLE			SHEET NO. CH2M DRAWING NO. USBR DRAWING NO. SHEET TITLE			SHEET NO. CH2M DRAWING NO. USBR DRAWING NO. SHEET TITLE			SHEET NO. CH2M DRAWING NO. USBR DRAWING NO. SHEET TITLE			SHEET NO. CH2M DRAWING NO. USBR DRAWING NO. SHEET TITLE						
000 - GENERAL			052 - YARD PIPING			080 - INSTRUMENTATION & CONTROLS (CONTINUED)												
D	1	000-G-0001	COVER SHEET		68	052-G-2000	KEYMAP		144	080-I-3011	NETWORK INTERFACE PANEL OPERATIONS BUILDING							
	2	000-G-0002	INDEX OF DRAWNGS 1		69	052-C-2001	SITE PLAN - 1				LAYOUT CONCEPTS							
	3	000-G-0003	INDEX OF DRAWINGS 2		70	052-C-2002	SITE PLAN - 2		145	080-I-3012	NETWORK INTERFACE PANEL NIP-360-01 AND NIP-380-01							
	4	000-G-0004	ABBREVIATIONS		71	052-C-2003	SITE PLAN - 3				TYPICAL ENCLOSED PANEL							
	5	000-G-0005	ABBREVIATIONS AND LEGEND		72	052-C-2004	SITE PLAN - 4		146	080-I-3013	ANALYZER PANEL ACP-280-03							
	6	000-G-0101	CIVIL AND YARD PIPING LEGEND		73	052-C-2005	SITE PLAN - 5		147	080-I-3014	ANALYZER PANEL ACP-280-04							
	7	000-G-0201	ARCHITECTURAL NOTES, SYMBOLS, LEGENDS		74	052-C-2006	SITE PLAN - 6		148	080-I-3015	ANALYZER PANEL ACP-900-01							
			AND WALL TYPES		75	052-C-2007	SITE PLAN - 7		149	080-I-3016	ANALYZER PANEL ACP-300-02 AND ACP-300-03 ACP-300-04							
	8	000-G-0202	CODE DATA AND LIFE SAFETY PLAN OPS/PROCESS		76	052-C-4001	ENLARGED SITE PLAN				AND ACP-300-05							
	9	000-G-0203	CODE DATA AND LIFE SAFETY PLAN TREATED WATER PS		77	052-C-5000	DETAILS		150	080-I-3017	ANALYZER PANEL ACP-420-01							
C	10	000-G-0204	CODE DATA AND LIFE SAFETY PLAN CHEMICAL FACILITY		78	052-S-2001	SEPTIC TANK PLANS AND SECTION		151	080-I-3018	ANALYZER PANEL ACP-360-01							
	11	000-G-0301	STRUCTURAL NOTES 1					152	080-I-3019	ANALYZER PANEL ACP-280-01				D				
	12	000-G-0302	STRUCTURAL NOTES 2					153	080-I-3020	ANALYZER PANEL ACP-300-01								
	13	000-G-0303	STRUCTURAL SPECIAL INSPECTION NOTES 1					154	080-I-3021	ANALYZER PANEL ACP-300-06 AND ACP-300-07								
	14	000-G-0304	STRUCTURAL SPECIAL INSPECTION NOTES 2					155	080-I-3022	ANALYZER PANEL ACP-360-02								
	15	000-G-0305	STRUCTURAL SPECIAL INSPECTION NOTES 3					156	080-I-3023	ANALYZER PANEL ACP-460-01								
	16	000-G-0306	STRUCTURAL SPECIAL INSPECTION NOTES 4					157	080-I-3024	PANEL CONCEPT TRUCK UNLOADING PANEL								
	17	000-G-0401	PROCESS MECHANICAL LEGEND															
	18	000-G-0501	PLUMBING LEGEND 1															
	19	000-G-0502	PLUMBING LEGEND 2															
	20	000-G-0503	HVAC LEGEND															
B	21	000-G-0504	HVAC EQUIPMENT SCHEDULES 1															
	22	000-G-0505	HVAC EQUIPMENT SCHEDULES 2															
	23	000-G-0601	ELECTRICAL LEGEND 1															
	24	000-G-0602	ELECTRICAL LEGEND 2															
	25	000-G-0603	ELECTRICAL LEGEND 3															
	26	000-G-0604	SECURITY LEGEND															
	27	000-G-0605	LUMINAIRE SCHEDULE															
	28	000-G-0606	MOTOR CONTROL DIAGRAM															
	29	000-G-0607	MOTOR CONTROL DIAGRAM															
	30	000-G-0608	MOTOR CONTROL DIAGRAM															
A	31	000-G-0701	INSTRUMENTATION AND CONTROLS LEGEND 1															
	32	000-G-0702	INSTRUMENTATION AND CONTROLS LEGEND 2															
	33	000-G-0801	PROCESS FLOW DIAGRAM AND SAMPLING PLAN															
	34	000-G-0802	MASS BALANCE SUMMARY															
	35	000-G-0803	PROCESS DESIGN SUMMARY															
	36	000-G-0804	HYDRAULIC PROFILE MAIN PROCESS															
	37	000-G-0805	HYDRAULIC PROFILE SOLIDS COLLECTION															
	051 - SITE CIVIL			070 - SITE ELECTRICAL			080 - INSTRUMENTATION & CONTROLS			090 - SECURITY			280 - FLOCCULATION SEDIMENTATION					
	38	051-C-1000	KEYMAP		79	070-E-2001	DUCTBANK AND LIGHTING LAYOUT											
	39	051-C-2000	OVERALL SITE PLAN		80	070-E-2002	DUCTBANK AND LIGHTING LAYOUT		158	090-E-2000	BLOCK DIAGRAM							
A	40	051-C-2001	GRADING PLAN - 1		81	070-E-2003	DUCTBANK AND LIGHTING LAYOUT		159	090-E-2001	OVERALL SITE PLAN							
	41	051-C-2002	GRADING PLAN - 2		82	070-E-2004	DUCTBANK AND LIGHTING LAYOUT		160	090-E-2300	OPERATIONS AND PROCESS FACILITY FLOOR PLAN							
	42	051-C-2003	GRADING PLAN - 3		83	070-E-2005	DUCTBANK AND LIGHTING LAYOUT		161	090-E-2360	TREATED WATER PS FLOOR PLAN							
	43	051-C-2004	GRADING PLAN - 4		84	070-E-2006	DUCTBANK AND LIGHTING LAYOUT		162	090-E-2380	CHEMICAL FACILITY FLOOR PLAN							
	44	051-C-2005	GRADING PLAN - 5		85	070-E-3001	DUCTBANK SECTIONS		163	090-E-2400	MOTOR CONTROL CENTER							
	45	051-C-2006	GRADING PLAN - 6		86	070-E-3002	DUCTBANK SECTIONS											
	46	051-C-2007	GRADING PLAN - 7		87	070-E-3003	DUCTBANK SECTIONS											
	47	051-C-2101	SITE CULVERT PROFILES		88	070-E-6001	ONE-LINE DIAGRAM MAIN POWER SUBSTATION											
	48	051 C 2102	SITE CULVERT PROFILES		89	070-E-6002	ONE-LINE DIAGRAM MCC-300-01 1 OF 2											
	49	051-C-2200	GEOMETRIC DESIGN PLAN		90	070-E-6003	ONE-LINE DIAGRAM ELECTRICAL FACILITY 2 OF 2											
A	50	051-C-2201	GEOMETRIC PLAN - 1		91	070-E-6004	ONE-LINE DIAGRAM CHEMICAL FACILITY											
	51	051-C-2202	GEOMETRIC PLAN - 2		92	070-E-6005	ONE-LINE DIAGRAM MCC-400-01											
	52	051-C-2203	GEOMETRIC PLAN - 3															
	53	051-C-2204	GEOMETRIC PLAN - 4															
	54	051-C-2205	GEOMETRIC PLAN - 5															
	55	051-C-2206	GEOMETRIC PLAN - 6															
	56	051-C-2207	GEOMETRIC PLAN - 7															
	57	051-C-2300	DETAILS															
	58	051-C-2301	DETAILS															
	59	051-C-2302	DETAILS															
A	60	051-C-2400	TEMPORARYEROSION CONTROL PLAN															
	61	051-C-3001	PLANT ROAD PROFILES															
	62	051-C-3002	PLANT ROAD PROFILES															
	63	051-C-4001	OVERALL SITE SECTIONS															
	64	051-C-4002	OVERALL SITE SECTIONS															
	65	051-C-4003	SITE BERM PROFILE															

INDEX OF DRAWINGS 2

CH2M	USBR	
<u>SHEET NO.</u>	<u>DRAWING NO.</u>	<u>SHEET TITLE</u>
<u>300 - OPERATIONS AND PROCESS FACILITY (CONTINUED)</u>		
205	300-D-2001	OVERALL PLAN
206	300-D-3001	SECTIONS
207	300-D-3002	SECTIONS
208	300-D-4001	ENLARGED PLAN
209	300-D-4002	ENLARGED PLAN
210	300-D-4003	ENLARGED PLAN
211	300-D-4004	ENLARGED PLAN AND SECTION
212	300-D-4005	ENLARGED PLAN AND SECTIONS
213	300-D-5001	DETAILS
214	300-M-2001	OVERALL PLAN
215	300-M-3001	SECTIONS
216	300-M-3002	SECTION
217	300-M-6001	AIRFLOW AND CONTROL SCHEMATIC
218	300-M-6002	AIRFLOW AND CONTROL SCHEMATIC
219	300-P-2001	UNDER FLOOR PLAN
220	300-P-2002	FIRST LEVEL PLAN
221	300-P-2003	SECOND LEVEL PLAN
222	300-P-4001	ENLARGED PLANS
223	300-P-5001	DETAILS
224	300-P-5002	SANITARY/VENT ISOMETRICS
225	300-P-5003	WATER PIPING ISOMETRICS
226	300-E-2001	FIRST LEVEL POWER PLAN
227	300-E-2003	FIRST LEVEL FACILITY PLAN 1
228	300-E-2004	FIRST LEVEL FACILITY PLAN 2
229	300-E-6001	PANEL SCHEDULES
230	300-E-6401	CABLE BLOCK DIAGRAMS
231	300-E-6402	CABLE BLOCK DIAGRAMS
232	300-E-6403	CABLE BLOCK DIAGRAMS
233	300-E-6404	CABLE BLOCK DIAGRAMS
234	300-E-6405	CABLE BLOCK DIAGRAMS
235	300-E-6406	CABLE BLOCK DIAGRAMS

360 - TREATED WATER PUMP STATION

236	360-A-2001	FIRST LEVEL PLAN
237	360-A-2002	ROOF PLAN
238	360-A-3001	EXTERIOR ELEVATIONS
239	360-A-3002	SECTION
240	360-A-6001	SCHEDULES
241	360-A-6002	SCHEDULES
242	360-S-2001	FOUNDATION PLAN
243	360-S-2002	GROUND LEVEL PLAN
244	360-S-2003	ROOF FRAMING PLAN
245	360-S-3001	SECTION
246	360-S-3002	SECTIONS
247	360-S-3003	SECTIONS
248	360-D-2001	LOWER LEVEL PLAN
249	360-D-2002	GROUND LEVEL PLAN
250	360-D-3001	SECTIONS
251	360-D-3001	SECTIONS
252	360-D-3002	SECTION
253	360-D-3003	SECTIONS
254	360-D-5001	DETAILS
255	360-M-2001	PLAN
256	360-M-6001	AIRFLOW AND CONTROL SCHEMATIC
257	360-F-2001	PLAN
258	360-P-2001	UNDER FLOOR PLAN
259	360-P-2002	GROUND LEVEL PLAN
260	360-P-5001	DETAILS
261	360-P-5002	ISOMETRIC
262	360-E-2001	GROUND LEVEL PLAN
263	360-E-2002	FACILITY PLAN
264	360-E-6001	PANEL SCHEDULES
265	360-E-6401	CABLE BLOCK DIAGRAMS
266	360-E-6402	CABLE BLOCK DIAGRAMS
267	360-E-6403	CABLE BLOCK DIAGRAMS
268	360-E-6404	CABLE BLOCK DIAGRAMS
269	360-E-6405	CABLE BLOCK DIAGRAMS
270	360-E-6406	CABLE BLOCK DIAGRAMS

380 - CHEMICAL FACILITY

271	380-A-2001	FLOOR PLAN
272	380-A-2002	ROOF PLAN
273	380-A-3001	EXTERIOR ELEVATIONS
274	380-A-3002	SECTIONS
275	380-A-6001	SCHEDULES
276	380-A-6002	SCHEDULES
277	380-S-2001	FOUNDATION PLAN
278	380-S-2002	ROOF FRAMING PLAN
279	380-S-3001	SECTION
280	380-S-3002	SECTION
281	380-S-3003	SECTION
282	380-S-3004	SECTIONS
283	380-S-3005	SECTIONS

<u>SHEET NO.</u>	<u>DRAWING NO.</u>	<u>CH2M</u> <u>USBR</u> <u>DRAWING NO.</u>	<u>SHEET TITLE</u>
<u>380 - CHEMICAL FACILITY (CONTINUED)</u>			
284	380-D-2000		OVERALL PLAN
285	380-D-2001		ORTHOPOLYPHOSPHATE ENLARGED PLAN
286	380-D-2002		POLYMER ENLARGED PLAN
287	380-D-2003		SODIUM ENLARGED PLAN
288	380-D-2004		SULFURIC ACID AND FERRIC CHLORIDE ENLARGED PLAN
289	380-D-2005		CHEMICAL PULL BOX ENLARGED PLAN & SECTIONS
290	380-D-3001		SECTION
291	380-D-3002		SECTION
292	380-D-3003		SECTION
293	380-D-3004		SECTION
294	380-D-3005		SECTION
295	380-D-3006		SECTION
296	380-D-3007		SECTIONS
297	380-D-3008		SECTION
298	380-D-3009		SECTION
299	380-D-3010		SECTION
300	380-D-5001		DETAILS
301	380-D-5002		DETAILS
302	380-D-5003		DETAILS
303	380-D-5004		DETAILS
304	380-M-2001		OVERALL PLAN
305	380-M-3001		SECTION
306	380-M-6001		AIRFLOW AND CONTROL SCHEMATIC
307	380-F-2001		FIRE SPRINKLER PLAN
308	380-F-5001		DETAIL AND SCHEDULES
309	380-P-2001		UNDER FLOOR PLAN
310	380-P-2002		GROUND LEVEL PLAN
311	380-P-5001		DETAILS
312	380-P-5002		ISOMETRIC
313	380-E-2001		POWER PLAN
314	380-E-2002		FACILITY PLAN
315	380-E-6001		PANEL SCHEDULES
316	380-E-6401		CABLE BLOCK DIAGRAMS
317	380-E-6402		CABLE BLOCK DIAGRAMS
318	380-E-6403		CABLE BLOCK DIAGRAMS
319	380-E-6404		CABLE BLOCK DIAGRAMS
320	380-E-6405		CABLE BLOCK DIAGRAMS

400 - ELECTRICAL FACILITY

321	400-S-2001	FOUNDATION PLAN AND SECTION
322	400-E-2001	MOTOR CONTROL CENTER
323	400-E-6001	PANEL SCHEDULES
324	400-E-6401	CABLE AND RACEWAY SCHEDULE

420 - OFF SPEC AND BWW PONDS

325	420-S-2001	INFLUENT BOX PLANS AND SECTIONS
326	420-S-2002	LR DISTRIBUTION HEADER PLAN AND SECTIONS
327	420-S-2003	SLUDGE COLLECTOR PLAN
328	420-S-2004	PD COLLECTION BOX PLANS AND SECTION
329	420-S-3001	SECTION
330	420-S-3002	SECTIONS
331	420-S-4001	ENLARGED PLAN & DETAIL
332	420-D-2001	INFLUENT BOX PLAN AND SECTION
333	420-D-2002	LR DISTRIBUTION HEADER PLAN AND SECTIONS
334	420-D-2003	SLUDGE COLLECTOR PLAN
335	420-D-2004	PD COLLECTION BOX PLAN
336	420-D-3001	SLUDGE COLLECTOR SECTIONS
337	420-E-2001	INFLUENT BOX FACILITY PLAN
338	420-E-2002	SLUDGE COLLECTOR PLAN
339	420-E-6401	CABLE BLOCK DIAGRAMS
340	420-E-6402	CABLE BLOCK DIAGRAMS

440 - SOLID DRYING PONDS

341	440-S-2001	PLANS AND SECTIONS
342	440-D-2001	PLAN AND SECTION
343	440-E-2001	PLANS

460 - DECANT WATER PUMP STATION

344	460-S-2001	PLANS
345	460-S-3001	SECTIONS
346	460-D-2001	PLANS
347	460-D-3001	SECTIONS
348	460-D-3002	SECTION
349	460-E-2001	PLAN
350	460-E-6001	PANEL SCHEDULES
351	460-E-6401	CABLE BLOCK DIAGRAMS
352	460-E-6402	CABLE BLOCK DIAGRAMS

<u>SHEET NO.</u>	<u>DRAWING NO.</u>	<u>USBR DRAWING NO.</u>	<u>SHEET TITLE</u>
<u>800 - PIPELINE/TANK GENERAL SHEETS</u>			
353	800-G-0001		GENERAL NOTES & LEGEND
354	800-G-0002		PROJECT SITE PLAN AND DRAWING INDEX
355	800-G-0003		SURVEY CONTROL PLAN (1 CF 2)
356	800-G-0004		SURVEY CONTROL PLAN (2 CF 2)
357	800-G-0005		HYDRAULIC PROFILE
<u>850 - WATER PIPELINE</u>			
358	850-C-2001		PLAN & PROFILE STA -0+21.4 TO 24+00
359	850-C-2002		PLAN & PROFILE STA 24+00 TO 48+00
360	850-C-2003		PLAN & PROFILE STA 48+00 TO 58+00
361	850-C-2004		PLAN & PROFILE STA 58+00 TO 82+00
362	850-C-2005		PLAN & PROFILE STA 82+00 TO 106+00
363	850-C-2006		PLAN & PROFILE STA 106+00 TO 127+00
364	850-C-2007		PLAN & PROFILE STA 127+00 TO 151+00
365	850-C-2008		PLAN & PROFILE STA 151+00 TO 173+00
366	850-C-2009		PLAN & PROFILE STA 173+00 TO 188+00
367	850-C-2010		PLAN & PROFILE STA 188+00 TO 199+76.3
368	850-C-3000		REACH 22 TANK SITE NO. 2 TIE IN
369	850-C-3001		ENMP PHASE 3 TIE IN
370	850-C-3002		DZ TANK SITE PIPING PLAN UPDATES
371	850-C-3301		PIPE TRENCH DETAILS
372	850-C-3302		MISCELLANEOUS CONSTRUCTION DETAILS
373	850-C-3303		THRUST BLOCK DETAILS
374	850-C-3304		WALL ANCHOR BLOCK AND PIPE TRANSITION DETAILS
375	850-C-3305		GAS LINE CROSSING DETAILS
376	850-C-3306		ROAD CROSSING DETAILS
377	850-C-3307		PIPELINE BUTTERFLY VALVE DETAILS
378	850-C-3308		SITE BUTTERFLY & GATE VALVE DETAILS
379	850-C-3309		3-INCH VACUUM RELIEF WITH 2-INCH AIR RELEASE VALVE DETAIL
380	850-C-3310		4-INCH FLUSH VALVE WITH RISER DETAIL
381	850-C-3311		4-INCH FLUSH VALVE WITH ABOVE GRADE DISCHARGE DETAIL
382	850-C-3312		WASH CROSSING STA 42+02 PIPELINE HDD DETAIL
383	850-C-3313		WASH CROSSING STA 95+37 PIPELINE HDD DETAIL
384	850-C-3314		WASH CROSSING STA 129+92 PIPELINE HDD DETAIL

<u>900 - TANK 3 SUPPORT FACILITY</u>		
385	900-C-2000	ACCESS ROAD PLAN AND PROFILE - 1
386	900-C-2001	ACCESS ROAD PLAN AND PROFILE - 2
387	900-C-2300	DETAILS
388	900-C-3000	REACH 21 TANK SITE NO. 3 SITE PLAN
389	900-C-3001	REACH 21 TANK SITE NO. 3 GRADING PLAN
390	900-C-3002	REACH 21 TANK SITE NO. 3 STORMWATER BMP PLAN
391	900-C-3003	REACH 21 TANK SITE NO. 3 PIPING PLAN
392	900-C-3004	REACH 21 TANK SITE NO. 3 SITE VALVE NUMBERS
393	900-C-3301	TANK DETAILS (1 OF 2)
394	900-C-3302	TANK DETAILS (2 OF 2)
395	900-C-3303	TYPICAL STORAGE TANK DETAILS (1 OF 2)
396	900-C-3304	TYPICAL STORAGE TANK DETAILS (2 OF 2)
397	900-C-3305	STANDARD FENCE DETAILS
398	900-C-3306	EROSION CONTROL DETAILS (1 OF 2)
399	900-C-3307	EROSION CONTROL DETAILS (2 OF 2) AND R-O-W GRADING
400	900-C-3308	TRAFFIC CONTROL (GRAVEL AND DIRT ROAD)
401	900-D-2001	PLAN
402	900-E-2001	PLAN
403	900-E-6401	CABLE AND RACEWAY SCHEDULE
404	900-I-0001	FINISHED WATER P&ID
405	900-I-0002	TYPICAL ANALYZER PANEL CL2

RECLAMATION
Managing Water in the West

ch2m.

VERIFY SCALE
BAR IS ONE INCH ON
ORIGINAL DRAWING.

ALWAYS THINK SAFETY

U.S. DEPARTMENT OF THE INTERIOR
BUREAU OF RECLAMATION

CUTTER LATERAL - REACH 21

[illegible]

M KRUMHOLZ
DESIGNED
F JAGLA
DRAWN
J PETERSON
CHECKED
M KRUMHOLZ
TECH. APPR.
J PETERSON
APPROVED
ADMIN APPROVAL -

FARMINGTON, NM FEBRUARY 2015

GENERAL

INDEX OF DRAWINGS 2

000-G-0003

SHEET 3 OF 40

DATE PLOTTED
2/11/2019

TIME PLOTTED
1:19:52 PM

CAD SYSTEM
CAD FILENAME
000-G-0003_682853.dgn

D	ABBREVIATIONS		CIP	CAST IRON PIPE, CAST IN PLACE	EF	EACH FACE, EXHAUST FAN	GPS	GLOBAL POSITION SYSTEM	LLV	LONG LEG VERTICAL	OPER	OPERATOR							
	A	AMMETER, AMPERES, AWNINGS	CIP	CULVERT INLET PROTECTION	EFF	EFFICIENCY, EFFICIENT, EFFLUENT	GRTG	GRATING	LNTL	LINTEL	OPNG	OPENING							
	AB	ANCHOR BOLT, ABOVE AERATION BASIN	CISP	CAST IRON SOIL PIPE	EFL	EFFLUENT	GSB	GYP SUM SOFFIT BOARD	LONG	LONGITUDINAL	OPP	OPPOSITE							
	ABI	AERATION BASIN INFLUENT	CJ	CONSTRUCTION JOINT	EIFS	EXTERIOR INSULATION AND FINISH SYSTEM	GSP	GALVANIZED STEEL PIPE	LOS	LOCK-OUT STOP PUSHBUTTON	OSA	OUTSIDE AIR							
	ABDN	ABANDON	CKT	CIRCUIT			GV	GATE VALVE	LP	LIGHT POLE, LIGHTING PANEL, LOCAL PANEL	OSC	OPEN-STOP-CLOSE							
	ABS	ABSORBANCE	CL	CENTERLINE	EL	ELEVATION	GVL	GRAVEL	LPT	LOW POINT	OSD	OPEN SITE DRAIN							
	AC	ACOUSTICAL, ACOUSTICAL CEILING	CLDI	CEMENT LINED DUCTILE IRON	ELB	ELBOW	GWB	GYP SUM WALLBOARD	LR	LATCHING RELAY	OWSJ	OPEN WEB STEEL JOIST							
	AC	ALTERNATING CURRENT, ASPHALTIC CONCRETE, ASBESTOS CONCRETE	CLSF	CONTROLLED LOW STRENGTH FILL	ELC	ELECTRICAL LOAD CENTER	GYP	GYP SUM	LR	LOCAL-REMOTE	OZ	OUNCE							
	ACFL	ACCESS FLOORING	CLG	CEILING	ENGR	ENGINEER	H	HIGH, HORN OR HOWLER	LR	LONG RADIUS	P	PROJECTED							
	ACI	AMERICAN CONCRETE INSTITUTE	CLR	CLEAR, CLEARANCE	EOG	EDGE OF GRAVEL	H2S	HYDROGEN SULFIDE	LS	LABORATORY SINK	P	PILASTER, PIPE							
C	ACMU	ACOUSTICAL CONCRETE MASONRY UNIT, ACOUSTICAL CMU	CLSM	CONTROLLED LOW STRENGTH MATERIAL	EOP	EDGE OF PAVEMENT	H.A.S.	HEADED ANCHOR STUD	LT	LEFT	PAVT	PAVER TILE							
	ACP	ACOUSTICAL PANELS	CM	CONTROL MONUMENT	ESC	EROSION AND SEDIMENT CONTROL	HC	HOLLOW CORE WOOD	LTG, LTS	LIGHTS OR LIGHTING	PB	PUSHBUTTON SWITCH							
	ACST	ACOUSTICAL	CMP	CENTRAL MONITORING PANEL	EP	EXPLOSION PROOF, EDGE OF PAVING	HCL	HYDROCHLORIC ACID	LTX	LIGHTING TRANSFORMER	PC	POINT OF CURVE, PHOTOCELL							
	ACT	ACOUSTICAL TILE	CMU	CORRUGATED METAL PIPE	EQ	EQUALIZATION	HDNR	HARDENER	LWS	LOW WATER SURFACE	PCCP	PRECAST CONCRETE PANEL							
	AD	AREA DRAIN	CNTR	COUNTER	EQL	EQUAL	HDNS	HARDNESS	MA	MANUAL-AUTO	PCPV	PRECAST CONCRETE CYLINDER PIPE							
	ADDL	ADDITIONAL	CO	CLEANOUT, CARBON MONOXIDE	EQL SP	EQUALLY SPACED	HDR	HEADER	MAS	MASONRY	PE	PRESSURE CONTROL VALVE							
	ADJ	ADJACENT	COL	COLUMN, COLOR	EQPT	EQUIPMENT	HDW	HARDWARE	MATL	MATERIAL	PE	PLAIN END							
	ADW	DRY WEATHER AVERAGE	CONC	CONCRETE, CONCENTRIC	EW	END OF VERTICAL CURVE	HGL	HYDRAULIC GRADE LINE	MAX	MAXIMUM	PED	PEDESTAL, PEDESTRIAN							
	AFD	ADJUSTABLE FREQUENCY DRIVE	COND	CONDENSATE	ESC	EROSION AND SEDIMENT CONTROL	HK	HOOK	MB	MACHINE BOLT	PEP	POLYETHYLENE PIPE							
	AF	ABOVE FINISHED FLOOR	CONDTN	CONDITIONED	ETM	ELAPSED TIME METER	HGT	HEIGHT	MC	MASONRY CLEARANCE	PEN.	PENETRATION							
B	AFG	ABOVE FINISHED GRADE	CONN	CONNECTION	EVC	END OF VERTICAL CURVE	HH	HANDHOLE	MC	MODULATE-CLOSE	PFC	POUNDS PER CUBIC FOOT							
	AG	ACOUSTICAL, ACOUSTICAL GLASS	CONSTR	CONSTRUCTION	EW	EACH WAY	HID	HIGH INTENSITY DISCHARGE	MCC	MOTOR CONTROL CENTER	PGL	PROFILE GRADE LINE							
	AGGR	AGGREGATE	CONT	CONTINUED, CONTINUOUS, CONTINUATION	EWC	ELECTRIC WATER COOLER	HK	HOOK	MCJ	MASONRY CONTROL JOINT	PH	PENTHOUSE							
	AHF	ACTIVE HARMONIC FILTER	CONTR	CONTRACTOR	EXH	EXHAUST	HM	HOLLOW METAL	MDO	MEDIUM DENSITY OVERLAY	PH	HYDROGEN ION CONCENTRATION							
	AHR	ANCHOR	COORD	COORDINATE	EXP	EXPANSION, EXPOSED	HOA	HAND-OFF-AUTO	MECH	MECHANICAL	PH	PHASE							
	AISC	AMERICAN INSTITUTE OF STEEL CONSTRUCTION	COP	COPPER	EXP AB	EXPANSION ANCHOR BOLT	HOR	HAND-OFF-REMOTE	MFD	MANUFACTURED	PHF	PASSIVE HARMONIC FILTER							
	AJ	ADJUSTABLE	CP	CENTER PIVOT	EXP JT	EXPANSION JOINT	HORIZ	HORIZONTAL	MFR	MANUFACTURER	PI	POINT OF INTERSECTION							
	AL	ALUMINUM	CP-X	CONTROL PANEL NO. X	EXT	EXISTING	HP	HORSEPOWER	MGD	MILLION GALLONS PER DAY	PIT	PILOT TUBE TEST STATION							
	ALKY	ALKALINITY	CPLG	COUPLING	Q	DEGREE FAHRENHEIT	HPT	HIGH POINT	MH	MANHOLE, MOUNTING HEIGHT	PJF	PREMOLDED JOINT FILLER							
	ALTN	ALTERNATE	CPRSR	COMPRESSOR	FB	FLAT BAR	HPU	HYDRAULIC POWER UNIT	MIN	MINIMUM, MINUTE	PL	PLATE							
A	AM	AUTO-MANUAL	CPT	CONTROL POWER TRANSFORMER, CARPET	F, FU	FUSE	HR	HOSE RACK, HANDRAIL	MISC	MISCELLANEOUS	PL	PROPERTY LINE							
	AMRD	ACOUSTICAL METAL ROOF DECKING	CPVC	CHLORINATED PVC	F, FX	FIXED	HV	HOSE VALVE	MJ	MECHANICAL JOINT	PLA	PLACES							
	ANDZ	ANODIZE	CR	CONTROL RELAY	FAP	FIRE ALARM PANEL	HVAC	HEATING, VENTILATING AND AIR CONDITIONING	MLO	MAIN LUGS ONLY	PLAM	PLASTIC LAMINATE							
	APPROX	APPROXIMATE	CRS	COLD ROLLED STEEL	FC	FLEXIBLE CONDUIT	HWS	HIGH WATER SURFACE	MMDW	DRY WEATHER MAXIMUM MONTH	PLAS	PLASTER, PLASTIC							
	APVD	APPROVED	CRS	CONSTRUCTION ROAD STABILIZATION	FCA	FLANGED COUPLING ADAPTER	IC	INTERRUPTING CAPACITY	MMP	MECHANICAL MOUNTING PANEL	PLC	PROGRAMMABLE LOGIC CONTROLLER							
	ARCH	ARCHITECTURAL	CST	CARBON STEEL PIPE	FCL2	FREE CHLORINE RESIDUAL	ID	INDUCED DRAFT, INSIDE DIAMETER	MMWW	WET WEATHER MAXIMUM MONTH	PLEFF	PLANT EFFLUENT							
	AR	ANALOG RELAY	CT	CERAMIC TILE	FCO	FLOOR CLEANOUT	IE	INVERT ELEVATION	MO	MANUAL OPERABLE, MASONRY OPENING	PLYWD	PLYWOOD							
	AS	AS SELECTED	CTC	CURRENT TRANSFORMER	FD	FLOOR DRAIN	IF	INSIDE FACE	MP	METAL PANEL, MILE POST	PNL	PANEL							
	ATS	AUTOMATIC TRANSFER SWITCH	CTMT	COMPUTER TERMINAL CABINET	FDN	FOUNDATION	IG	INSULATING, INSULATING GLASS	MPU	MULTIPURPOSE UNIT	PP	POWER POLE							
	AUTO	AUTOMATIC	CTR	CENTER	FDC	FIRE DEPARTMENT CONNECTION	IN	INCH	MS	MANUFACTURER'S STANDARD	P-P	PUSH-PULL							
GENERAL	AUX	AUXILIARY	CTRD	CENTERED	FDN	FOUNDATION	INCAND	INCANDESCENT	MSC	MANUFACTURER SUPPLIED CABLE	PPL	POLYPROPYLENE LINED							
	AVG	AVERAGE	CTSK	COUNTERSUNK	FDR	FEEDER	INFL	INFLUENT	MSR	GROUPED MOTOR CONTROL	PR	PAIR							
	AWW	WET WEATHER AVERAGE	CU	CUBIC	FEXT	FIRE EXTINGUISHER	INJS	INJECTIONS	MT	MOUNT	PRC	POINT OF REVERSE CURVE							
	@	AT	CU FT	CUBIC FOOT	FF	FINISHED FLOOR	INST	INSTANTANEOUS	MTD	MOUNTED	PRCST	PRECAST							
	B	BELL	CU IN	CUBIC INCH	FG	FINISH GRADE, FLOAT GLASS	INSTM	INSTRUMENT, INSTRUMENTATION	MTG	MOUNTING	PREFAB	PREFABRICATION							
	BAL	BALANCE	CUH	COPPER TUBING, HARD DRAWN	FH	FLAT HEAD	INSUL	INSULATION	MTS	MANUAL TRANSFER SWITCH	PRES	PRESSURE							
	BCJ	BRICK CONTROL JOINT	CV	CHECK VALVE	FHY	FIRE HYDRANT	INV	INVERT	MTS	MILL TYPE STEEL PIPE	PRI	PRIMARY							
	BETW	BETWEEN	CWR	CABINET DOOR MOUNTED WASTE RECEPTACLE	FIG	FIGURE	IP	INLET PROTECTION, INSTRUMENTATION PANEL	MV	MERCURY VAPOR	PRM	PERMANENT REFERENCED MARKER							
	BF	BLIND FLANGE, BOTTOM FACE	CY, CU YD	CUBIC YARD	FL	FLOW LINE	IRRIG	IRRIGATION	MW	MONITORING WELL	PROJ	PROJECTION							
	BFV	BUTTERFLY VALVE	CWS	CLEAN WATER SERVICES	FLOC	FLOCCULATION	ITG	INSULATED TEMPERED GLASS	MWS	MAXIMUM WATER SURFACE	PROP	PROPERTY							
ABBREVIATIONS	BL	BASELINE	D	DEEP, DRAIN	FLG	FLANGE	ITX	ISOLATION TRANSFORMER	N	NORTH, NEUTRAL	PS	PAINT SYSTEM, PUMP STATION							
	BLDG	BUILDING	d	PENNY NAIL SIZE	FL	FLOOR	IU	INTAKE UNIT	NA	NOT APPLICABLE	PSF	POUNDS PER SQUARE FOOT							
	BLK	BLOCK	DA	DUAL ACTION	FLEX	FLEXIBLE	IW	IRRIGATION WELL	NA	NON-AUTOMATIC	PSI	POUNDS PER SQUARE INCH							
	BM	BEAM, BENCHMARK	DAS	DATA ACQISITION SYSTEM	FLH	FLAT HEAD	J	JALOUSIE	NC	NORMALLY CLOSED	PSIG	POUNDS PER SQUARE INCH, GAUGE							
	BO	BOTTOM OF	DBA	DEFORMED BAR ANCHOR	FLTR	FILTER	JA	JAL-AWNING	NEUT	NEUTRAL	PT	POINT OF TANGENCY							
	B.O.B.	BOTTOM OF BEAM	DBL	DOUBLE	FLUOR	FLUORESCENT	JB	JUNCTION BOX	NG	NATURAL GAS	PT	POTENTIAL TRANSFORMER							
	BOD	BOTTOM OF DUCT	DC	DIRECT CURRENT	FM	FORCE MAIN	JAN	JANITOR	NGVD	NATIONAL GEODETIC VERTICAL DATUM	PT	PRESSURE TREATED							
	BOP	BOTTOM OF PIPE	DEG	DEGREE	FNSH	FINISH	JCT	JUNCTION	NIC	NOT IN CONTRACT	PTD	PAPER TOWEL DISPENSER							
	BOT	BOTTOM	DEMO	DEMOLITION	FOB	FLAT ON BOTTOM	JT	JOINT	NMED	NEW MEXICO ENVIRONMENT DEPARTMENT	PTN	PARTITION							
	BRG	BEARING	DET	DETAIL	FOT	FLAT ON TOP	K	KEY GROUP, KEY INTERLOCK	NMOSE	NEW MEXICO OFFICE OF THE STATE ENGINEER	PV	PLUG VALVE							
000-G-0004	BRK	BRICK	DF	DOUGLAS FIR, DRINKING FOUNTAIN	FT	FOOT OR FEET	KIP	THOUSAND POUNDS	N.O.	NORMALLY OPEN	PVC	POLYVINYL CHLORIDE							
	BRKR	BREAKER	DDI	DROP INLET	FTG	FOOTING	KIT	KITCHEN	NO., #	NUMBER	PVI	POINT OF VERTICAL INTERSECTION							
	BSP	BLACK STEEL PIPE	DH	DOUBLE HUNG	FU	FIXTURE UNIT	K-PL	KICKPLATE	NOM	NOMINAL	PVMT	PAVEMENT							
	BV	BALL VALVE, BLOCK VENT	DI	DUCTILE IRON	FSHS	FOLDING SHOWER SEAT	KSK	KITCHEN SINK	NP	NON-PROTECTED	PVT	POINT OF VERTICAL TANGENCY							
	BVC	BEGINNING OF VERTICAL CURVE	DIA	DIAMETER	FT	FOOT OR FEET	KV	KILOVOLTS	NPT	NATIONAL PIPE THREADS	PW	POTABLE WATER							
	BYP	BYPASS	DIAG	DIAGONAL	FTG	FOOTING	KVAR	KILOVOLT AMPERES	NPW	NON POTABLE WATER	QAA	AVERAGE FLOW							
	C	CONDUIT, CASEMENT	DIP	DUCTILE IRON PIPE	FU	FIXTURE UNIT	KW	KILOWATT	NRCY	NITRIFIED RECYCLE	QMM	MAXIMUM 30 DAY FLOW							
	°C	DEGREE CELSIUS	DIR	DIRECTION	FVNR	FULL VOLTAGE NON-REVERSING	L	ANGLE, LENGTH	NS	NON-SHRINK	QPI	PEAK INSTANTANEOUS FLOW							
	C TO C	CENTER TO CENTER	DISCH	DISCHARGE	FVR	FULL VOLTAGE REVERSING	LA	LIGHTNING ARRESTER	NTS	NOT TO SCALE	QPP	PEAK PUMPING FLOW							
	CAB	CABINET	DN	DOWN	FWD	FORWARD	LAB	LABORATORY	O2	OXYGEN	QT	QUARRY TILE							
SHEET 4 OF 405	CB	CATCH BASIN, CIRCUIT BREAKER	DO	DISSOLVED OXYGEN	G, GND	GROUND	LAM	LAMINATE	O TO O	OUT TO OUT	NOTES: CONTACT ENGINEER FOR ABBREVIATIONS USED BUT NOT SHOWN ON THIS DRAWING.		GENERAL						
	CC	CENTER OF CIRCLE	DOL	DIRECT-ON-LINE	GA	GAUGE	LAT	LATITUDE	OA	OVERALL, ODOROUS AIR									
	CC	CONTROL CABLE	DP, DPNL	DISTRIBUTION PANEL	GAL	GALLON	LB	POUND	OC	ON CENTER									
	CCP	CENTRAL CONTROL PANEL	DR	DOOR	GALV	GALVANIZED	LC	LIGHTING CONTACTOR	OC	OPEN-CLOSE (O)									
	CCS	CENTRAL CONTROL SYSTEM	DS	DOWNSPOUT	GB	GYP SUM BOARD	LD	COMBINATION LOUVER/DAMPER	OCA	OPEN-CLOSE-AUTO									
	CDF	CONTROLLED DENSITY FILL	DV/DT	DV/DT FILTER	GC	GROOVED COUPLING	LDG	LOADING DOCK	OCR	OPEN-CLOSE-REMOTE									
	CE	CONSTRUCTION ENTRANCE	DWG	DRAWING	GCMU	GLAZED CONCRETE MASONRY UNITS	LEL	LOWER EXPLOSIVE LIMIT	OD	OUTSIDE DIAMETER, OVERFLOW DRAIN									
	CFM	CUBIC FEET PER MINUTE	DWL	DOWEL	GFA	GROOVED FLANGE ADAPTER	LF	LINEAR FEET	O.F.	OUTSIDE FACE									
	CFS	CUBIC FEET PER SECOND	Δ	DELTA	GFI	GROUND FAULT INTERRUPTER	LG	LONG	OF/CI	OWNER FURNISHED, CONTRACTOR INSTALLED									
	CHEM	CHEMICAL	E	EAST, EMPTY	GFR	GROUND FAULT RELAY	LH	LEFT HAND	OF/OI	OWNER FURNISHED, OWNER INSTALLED									
CHKD	CHECKERED	EA	EACH, EXHAUST AIR	GH	GREENHOUSE	LHR	LEFT HAND REVERSE	OL	OVERLOAD RELAY										
CI	CAST IRON	EB, EBCT	EMPTY BED CONTACT TIME	GL	GLASS	LLH	LONG LEG HORIZONTAL	OO	ON-OFF										
1										2									
ABBREVIATIONS																			
D	A	AMMETER, AMPERES, AWNINGS	CIP	CAST IRON PIPE, CAST IN PLACE	EF	EACH FACE, EXHAUST FAN	GPS	GLOBAL POSITION SYSTEM	LLV	LONG LEG VERTICAL	OPER	OPERATOR	D						
	AB	ANCHOR BOLT, ABOVE AERATION BASIN	CIP	CULVERT INLET PROTECTION	EFF	EFFICIENCY, EFFICIENT, EFFLUENT	GRTG	GRATING	LNTL	LINTEL	OPNG	OPENING							
	ABI	AERATION BASIN INFLUENT	CISP	CAST IRON SOIL PIPE	EFL	EFFLUENT	GSB	GYP SUM SOFFIT BOARD	LONG	LONGITUDINAL	OPP	OPPOSITE							
	ABDN	ABANDON	CJ	CONSTRUCTION JOINT	EIFS	EXTERIOR INSULATION AND FINISH SYSTEM	GSP	GALVANIZED STEEL PIPE	LOS	LOCK-OUT STOP PUSHBUTTON	OSA	OUTSIDE AIR							
	ABS	ABSORBANCE	CKT	CIRCUIT			GV	GATE VALVE	LP	LIGHT POLE, LIGHTING PANEL, LOCAL PANEL	OSC	OPEN-STOP-CLOSE							
	AC	ACOUSTICAL, ACOUSTICAL CEILING	CL	CENTERLINE	EL	ELEVATION	GVL	GRAVEL	LPT	LOW POINT	OSD	OPEN SITE DRAIN							
	AC	ALTERNATING CURRENT, ASPHALTIC CONCRETE, ASBESTOS CONCRETE	CLDI	CEMENT LINED DUCTILE IRON	ELB	ELBOW	GWB	GYP SUM WALLBOARD	LR	LATCHING RELAY	OWSJ	OPEN WEB STEEL JOIST							
	ACFL	ACCESS FLOORING	CLSF	CONTROLLED LOW STRENGTH FILL	ELC	ELECTRICAL LOAD CENTER	GYP	GYP SUM	LR	LOCAL-REMOTE	OZ	OUNCE							
	ACI	AMERICAN CONCRETE INSTITUTE	CLG	CEILING	ENGR	ENGINEER	H	HIGH, HORN OR HOWLER	LR	LONG RADIUS	P	PROJECTED							
	ACMU	ACOUSTICAL CONCRETE MASONRY UNIT, ACOUSTICAL CMU																	

CAD SYSTEM
000-G-0005_662853.dgn
DATE PLOTTED
1/24/2019
TIME PLOTTED
8:56:29 PM

1		2		3		4		5			
ABBREVIATIONS (CONT.)						SECTION / DETAIL DESIGNATIONS					
R RISER R OR RAD RADIUS RA RETURN AIR RC REINFORCED CONCRETE RCP REINFORCED CONCRETE PIPE RCPT RECEPTACLE		STD STANDARD STIF STIFFENER STIRR STIRRUP STL STEEL STRL STRUCTUAL STRUCT STRUCTURE SUBFL SUBFLOOR SUSP SUSPENDED SV SOLENOID VALVE SVIN SHEET VINYL SWBD SWITCHBOARD SWMP STORMWATER MANAGEMENT PLAN SWGR SWITCHGEAR SYMM SYMMETRICAL		VP VERTICAL PIVOTED VPS VENEER PLASTER SYSTEM VPC POINT OF VERTICAL CURVATURE VPI POINT OF VERTICAL INTERSECTION VPT POINT OF VERTICAL TANGENT VS VERTICAL SLIDE VTR VENT THRU ROOF VWC VINYL WALL COVERING		SECTION (LETTER) OR DETAIL (NUMERAL) DESIGNATION A 1 A-2002 ON DRAWING WHERE SECTION OR DETAIL IS TAKEN: DRAWING NUMBER WHERE SHOWN DRAWING NUMBER (REPLACED WITH A LINE IF TAKEN AND SHOWN ON SAME SHEET) B S-2004 SECTION SCALE ON DRAWING WHERE SECTION IS SHOWN: DRAWING NUMBER(S) WHERE TAKEN 2 S-3005 DETAIL SCALE ON DRAWING WHERE DETAIL IS SHOWN: DRAWING NUMBER(S) WHERE TAKEN DRAWING TITLE SCALE ON DRAWING WHERE ONLY A TITLE IS REQUIRED WITH NO REFERENCE (eg: ELEVATIONS) B S-2001 B S-2001 SECTION CALLOUT WHERE SECTION IS ON THE SAME SHEET AND CUT EXTENDS TO A FIXED LIMIT B S-2001 B S-2001 SECTION CALLOUT WHERE SECTION IS ON ANOTHER SHEET AND CUT EXTENDS THROUGHOUT ENTIRE SHEET 1 GRID LINE INDICATOR 1 KEYNOTE NUMBER 1 REVISION / ADDENDA NUMBER N NORTH ARROW; CAN BE MODIFIED TO INCLUDE MAGNETIC NORTH ALONG WITH PROJECT NORTH DESIGN DETAIL DESIGNATION (NUMERAL) SHOWN ON DESIGN DETAIL DRAWING(S) 1234-567 NOTES: 1. ALL DESIGN DETAILS ARE TYPICAL AND MUST BE USED IF DESIGN DETAIL DESIGNATION IS NOT SHOWN 2. THE TERM STANDARD DETAIL, OR A FORM OF IT, IS SYNONOMOUS WITH DESIGN DETAIL. THE DESIGN DETAILS REPRESENT THE CHARACTER AND NATURE OF THE WORK REQUIRED THROUGHOUT THE PROJECT. ALL ASSOCIATED WORK SHALL BE IN ACCORDANCE WITH THE DESIGN DETAILS SHOWN WHETHER THE DETAILS ARE SPECIFICALLY REFERENCED OR NOT.				W WEST, WIDE W/ WITH WAS WASTE ACTIVATED SLUDGE WC WATER COLUMN WEASTRIP WEATHERSTRIP WG WIRE, WIRE GLASS WH WATTHOUR METER WHD WATTHOUR DEMAND METER WP WATERPROOF, WEATHERPROOF, WORKPOINT WR WASTE RECEPTACLE WRB WATER RESISTANT GWB WS WATER SURFACE, WATERSTOP, WELDED STEEL WWF WELDED WIRE FABRIC WWPH WET WEATHER PEAK HOUR YR YEAR	
NOTES: 1. CONTACT ENGINEER FOR ABBREVIATIONS USED BUT NOT SHOWN ON THIS DRAWING.											
S I-BEAM, SANITARY S SLOPE, SOUTH, SWITCH SA SUPPLY AIR SATC SUSPENDED ACCUSTICAL TILE CEILING SB SEDIMENT BASIN SC SHOWER CURTAIN, SOLID CORE WOOD SCADA SUPERVISORY CONTROL AND DATA ACQUISITION SCC SOLID CORE SCFM STANDARD CUBIC FEED PER MINUTE SCHED SCHEDULE SCU SPEED CONTROL UNIT SD SOAP DISPENSER SDP SUB-DISTRIBUTION PANEL SDWA SAFE DRINKING WATER ACT SDWK SIDEWALK SEC SECONDARY SECT SECTION SED SEDIMENTATION SEW SEWAGE SG LAMINATED SAFETY GLASS, SAFETY SGWB SUSPENDED GYPSUM WALL BOARD SH SHEET SHA SURFACE HARDENING AGENT SHS SOLIDS HANDLING SYSTEM SIM SIMILAR SK SINK SLR SEALER SMLS SEAMLESS EPOXY SOI SPRAY- ON INSULATION SOLN SOLUTION SP SPACE OR SPACES, SPANDREL PANEL, STORMPROOF SPECIFICATIONS SPD SUMP PUMP DISCHARGE SPG SPACING SPLY SUPPLY SQ SQUARE SQ FT SQUARE FOOT, FEET SQ IN SQUARE INCH SR SHORT RADIUS SS START-STOP, SANITARY SEWER SST STAINLESS STEEL SSC SUPERVISORY SET POINT CONTROL ST STORM DRAIN ST STRAIGHT STA STATUS, STATION		T THERMOSTAT, TREAD T&B TOP AND BOTTOM T&G TONGUE AND GROOVE TA TRANSFER AIR TAN TANGENT TB TERMINAL BOARD TBG TUBING TC TIME TO CLOSE TC TURBIDITY CURTAIN TCAD TIME CLOSE AFTER DE-ENERGIZATION TCAE TIME CLOSE AFTER ENERGIZATION TDH TOTAL DYNAMIC HEAD TDR TIME DELAY RELAY TECH TECHNICAL TEL TELEPHONE TEMP TEMPORARY, TEMPERATURE TF TOP FACE TFG TEMPERED FLOAT GLASS TG TEMPERED TH TOP-HINGED THD THREAD THK THICKNESS THRU THROUGH TJB TERMINAL JUNCTION BOX TL TEFLON LINED PIPE T.O. TIME TO OPEN, TOP OF TOAE TIME OPEN AFTER ENERGIZATION TOC TOP OF CONCRETE TOC TOP OF CURB TOD TIME ON DELAY, TOP OF DUCT TOC TOTAL OXYGEN DEMAND TOF TOP OF FOOTING TOG TOP OF GROUT, TOP OF GRATE T.O.P. TOP OF PARAPET TOS TOP OF SLAB, TOP OF STEEL TOW TOP OF WALL TP TURNING POINT TR TRANSOM, TRUSS TRANS TRANSFORMER, TRANSITION TRANSV TRANSVERSE TRD TREAD TS TEMPORARY SEEDING, TUBE STEEL TSHT THRESHOLD TSS TOTAL SUSPENSION SOLIDS TST TOP OF STEEL TTC TELEPHONE TERMINAL CABINET TTD TOILET TISSUE DISPENSER TU-X TREATMENT UNIT NO. X TURB TURBIDITY TWP TRANSLUCENT WALL PANEL TX TRANSFORMER TYP TYPICAL UON UNLESS OTHERWISE NOTED UNO UNLESS NOTED OTHERWISE UPS UNINTERRUPTIBLE POWER SUPPLY USB UNIT SUBSTATION UVR UNDER VOLTAGE RELAY V VENT, VALVE V VOLTMETER, VOLTS VB VAPOR BARRIER (RETARDER) VC VERTICAL CURVE VCP VITRIFIED CLAY PIPE VCT VINYL COMPOSITION TILE VEL VELOCITY VERT VERTICAL VHC VOLATILE HYDROCARBONS VIB VIBRATION VIF VERIFY IN FIELD VIN VINYL VINT, VT VINYL TILE									
000-G-0005_6829853.dgn											
1		2		3		4		5			
RECLAMATION Managing Water in the West						ch2m					
VERIFICATION SCALE BAR IS ONE INCH ON ORIGINAL DRAWING. 0 1"						ALWAYS THINK SAFETY U.S. DEPARTMENT OF THE INTERIOR BUREAU OF RECLAMATION NAVAJO-GALLUP WATER SUPPLY PROJECT NEW MEXICO CUTTER LATERAL - REACH 21 WATER TREATMENT PLANT					
8:50:29 PM						APVD BY MK JP MK JP					
000-G-0005_6829853.dgn						ISSUED FOR CONSTRUCTION 02/13/2019 ROUGH GRADING/EARLY PIPING WORK PACKAGE 9/13/2018					
000-G-0005_6829853.dgn						DATE 1 02/13/2019 0 9/13/2018					
000-G-0005_6829853.dgn						NO. 1 0					
000-G-0005_6829853.dgn						M KRUMHOLZ DESIGNED E JAGLA DRAWN J PETERSON CHECKED M KRUMHOLZ TECH. APPR. J PETERSON APPROVED APPROVAL					
000-G-0005_6829853.dgn						FARMINGTON, NM FEBRUARY 2019					
000-G-0005_6829853.dgn						GENERAL					
000-G-0005_6829853.dgn						ABBREVIATIONS AND LEGEND					
000-G-0005_6829853.dgn						000-G-0005 SHEET 5 OF 405					

A

- 12:54:04 PM

000-G-0101_682853.dgn

1. THIS IS A STANDARD LEGEND SHEET.
THEREFORE, NOT ALL OF THE INFORMATION
SHOWN MAY BE USED ON THIS PROJECT.

3

⊗ 158.5

155

3:1

EXISTING

THIS CONTRACT

COVER PRACTICES

SYMBOL

ch2m.

ALWAYS THINK SAFETY

U.S. DEPARTMENT OF THE INTERIOR
BUREAU OF RECLAMATION

CUTTER LATERAL - REACH 21

[illegible]

J HONEA
DESIGNED
E ARMijo
DRAWN
A FRIEDT
CHECKED
J HONEA
TECH. APPR.
J PETERSON
APPROVED
ADMIN APPROVAL -

FARMINGTON, NM FEBRUARY 2019

GENERAL

CIVIL AND YARD PIPING LEGEND

000-G-0101

SHEET 6 OF 405

1. UNLESS OTHERWISE INDICATED, PLAN DIMENSIONS ARE TO COLUMN GRID ON CENTERLINES, NOMINAL SURFACE OF MASONRY, FACE OF STUDS AND FACE OF CONCRETE WALLS.
2. "FLOOR LINE" REFERS TO TOP OF CONCRETE SLABS. FINISH FLOORING IS INSTALLED ABOVE THE FLOOR LINE. FOR DEPRESSED FLOORS AND CURBS SEE STRUCTURAL DRAWINGS.
3. REPETITIVE FEATURES ARE NOT DRAWN IN THEIR ENTIRETY AND SHALL BE COMPLETELY PROVIDED AS IF DRAWN IN FULL.
4. WHERE DOOR IS LOCATED NEAR CORNER OF ROOM AND IS NOT LOCATED BY DIMENSION ON PLAN OR DETAILS, DIMENSION SHALL BE 3" FROM FACE OF STUD (WALL) TO FACE OF ROUGH OPENING. DIMENSION SHALL BE 6" FROM FACE OF WALL TO EDGE OF ROUGH OPENING AT CONCRETE WALLS, 8" AT CMU WALLS.
5. AT SOUND INSULATED WALLS, FULL HEIGHT PARTITIONS SHALL BE SEALED BOTH SIDES WITH ACOUSTIC SEALANT: TOP, BOTTOM, INTERSECTION, DOOR FRAMES, GLAZED OPENING FRAMES, AND OTHER PENETRATIONS.
6. LINE OF FINISH GRADES, AS SHOWN ON THE BUILDING ELEVATIONS AND SECTIONS ARE APPROXIMATE. THEY ARE AT THE BUILDING FACE, OR ON THE SECTION END EXCEPT AS NOTED.
7. VERIFY ALL ROUGH-IN DIMENSIONS FOR EQUIPMENT PROVIDED IN THIS CONTRACT, OR BY OTHERS.
8. REFER TO ARCHITECTURAL, STRUCTURAL, MECHANICAL, ELECTRICAL AND OTHER CATEGORIES OF DRAWINGS FOR ADDITIONAL NOTES.
9. VERIFY SIZE AND LOCATION OF, AND PROVIDE: REQUIRED OPENINGS THROUGH FLOORS AND WALLS, ACCESS DOORS, FURRING, CURBS, ANCHORS AND INSERTS. PROVIDE ALL BASES AND BLOCKING REQUIRED FOR ACCESSORIES, MECHANICAL, ELECTRICAL AND OTHER EQUIPMENT.

SYMBOL	LEGEND
	GRATING, SPAN DIRECTION INDICATED
	CHECKERED PLATE
	GROUT
	GRANULAR FILL
	EARTH OR FINISH GRADE
	CONCRETE
	CMU WALL (PLAN)
	CMU WALL (SECTION)
	METAL STUD WALL (PLAN)
	RIGID INSULATION
	BATT INSULATION
	STEEL
	ALUMINUM
	PLYWOOD
	GYPSUM WALLBOARD
	ACOUSTICAL TILE
	WOOD, ROUGH CONTINUOUS
	WOOD, ROUGH NON-CONTINUOUS
	WOOD, FINISHED

SYMBOL	LEGEND
	GRID / COLUMN INDICATOR
	ROOM IDENTIFIER
	DOOR IDENTIFIER
XXXW-1	WINDOW IDENTIFIER
XXXL-1	LOUVER IDENTIFIER
	WALL TYPE INDICATOR
	INTERIOR ELEVATION INDICATOR
	SPOT ELEVATION INDICATOR (IN FEET)
	ELEVATION DATUM (IN FEET)
	DIRECTION OF SLOPE DOWN
	HATCH SWING INDICATOR
	INDICATES PAIR OF DOORS (DOOR # ON ACTIVE)
	FIRE EXTINGUISHER "X" = NUMBER IN SPECIFICATIONS
	CONTROL JOINT
	EXPANSION JOINT "X" = DIMENSION
	RAILINGS

WALL TYPES

A

CAST-IN-PLACE CONCRETE

FINISH AS SPECIFIED

B

STRUCTURAL STEEL GIRT

INSULATED METAL WALL PANEL (R-20)

SEALED JOINT, TYP

B1

2-HR

STRUCTURAL STEEL GIRT

2-HR FIRE-RATED INSULATED METAL WALL PANEL (R-20)

SEALED JOINT, TYP

B2

STRUCTURAL STEEL GIRT

INSULATED METAL WALL PANEL (R-20)

SEALED JOINT, TYP

3-5/8" x 20 GAUGE GALVANIZED METAL STUDS @ 16" OC

B3

STRUCTURAL STEEL GIRT

INSULATED METAL WALL PANEL (R-20)

SEALED JOINT, TYP

CERAMIC TILE ON 5/8" CEMENTITIOUS BACKER BOARD

B4

STRUCTURAL STEEL GIRT

INSULATED METAL WALL PANEL (R-20)

SEALED JOINT, TYP

5/8" FRP LAMINATED GYPSUM BOARD

C

C

2-HR

STRUCTURAL STEEL GIRT

2-HR - UL DESIGN NO. U905

SEALED JOINT, TYP

C1

STRUCTURAL STEEL GIRT

2-HR - UL DESIGN NO. U905

SEALED JOINT, TYP

FRP ANTI-BALISTIC PANEL, EXTEND TO 8'-0" ABOVE FINISH FLOOR

D

STRUCTURAL STEEL GIRT

FRP BACKER PANEL @ JOINT

INSULATED METAL WALL PANEL (R-20)

SEALED JOINT, TYP

E

5/8" GWB

3 5/8" x 20 GAUGE GALVANIZED METAL STUDS @ 16" OC

F

5/8" GWB

SOUND ATTENUATION BLANKETS

3 5/8" x 20 GAUGE GALVANIZED METAL STUDS @ 16" OC

G

5/8" GWB

3 5/8" x 20 GAUGE GALVANIZED METAL STUDS @ 16" OC

5/8" WRB

H

5/8" GWB

CERAMIC TILE ON 5/8" CEMENTITIOUS BACKER BOARD

3 5/8" x 20 GAUGE GALVANIZED METAL STUDS @ 16" OC

J

5/8" GWB

SOUND ATTENUATION BLANKETS

CERAMIC TILE ON 5/8" CEMENTITIOUS BACKER BOARD

3 5/8" x 20 GAUGE GALVANIZED METAL STUDS @ 16" OC

K

5/8" GWB

SOUND ATTENUATION BLANKETS

CERAMIC TILE ON 5/8" CEMENTITIOUS BACKER BOARD (ABOVE CEILING: 5/8" GWB AND OMIT TILE)

3 5/8" x 20 GAUGE GALVANIZED METAL STUDS @ 16" OC

1'-4"

L

5/8" GWB

3 5/8" x 20 GAUGE GALVANIZED METAL STUDS @ 16" OC

M

5/8" GWB

SOUND ATTENUATION BLANKETS

CERAMIC TILE ON 5/8" CEMENTITIOUS BACKER BOARD (ABOVE CEILING: 5/8" GWB AND OMIT TILE)

3 5/8" x 20 GAUGE GALVANIZED METAL STUDS @ 16" OC

NOTES:

- WHERE MORE THAN ONE WALL TYPE IS INDICATED FOR A SINGLE LOCATION ON THE PLANS, CONSTRUCTION VARIES IN THE HEIGHT OF THE WALL. WALL TYPES ARE SHOWN IN THE ORDER IN WHICH THEY OCCUR, WITH THE LOWEST LOCATED NEAREST THE WALL.
- SEE SCHEDULES FOR INTERIOR AND EXTERIOR WALL FINISHES.
- DENOTES LOCATION OF WALL TYPE SYMBOL ON PLANS AND SECTIONS.

NOTES:

1. WHERE MORE THAN ONE WALL TYPE IS INDICATED FOR A SINGLE LOCATION ON THE PLANS, CONSTRUCTION VARIES IN THE HEIGHT OF THE WALL. WALL TYPES ARE SHOWN IN THE ORDER IN WHICH THEY OCCUR, WITH THE LOWEST LOCATED NEAREST THE WALL.
2. SEE SCHEDULES FOR INTERIOR AND EXTERIOR WALL FINISHES.
3. ● DENOTES LOCATION OF WALL TYPE SYMBOL ON PLANS AND SECTIONS.

VERIFY SCALE
BAR IS ONE INCH ON
ORIGINAL DRAWING.
0  1"

 ALWAYS THINK SAFETY

U.S. DEPARTMENT OF THE INTERIOR
BUREAU OF RECLAMATION
NAVAJO-GALLUP WATER SUPPLY PROJECT
NEW MEXICO

CUTTER LATERAL - REACH 21

WATER TREATMENT PLANT

[illegible]

S PAYNE
DESIGNED
J HOSTETLER
DRAWN
S SILKWORTH
CHECKED
S PAYNE
TECH. APPR.
J PETERSON
APPROVED
ADMIN APPROVAL -
FARMINGTON, NM FEBRUARY 2019

FARMINGTON, NM FEBRUARY 2019

GENERAL

ARCHITECTURAL GENERAL
NOTES, SYMBOLS, LEGENDS
AND WALL TYPES

000-G-0201

LEGEND


- ## LEGEND

WATER PIPELINE

SHEET 353 OF 40.



SAN JUAN COUNTY, NEW MEXICO

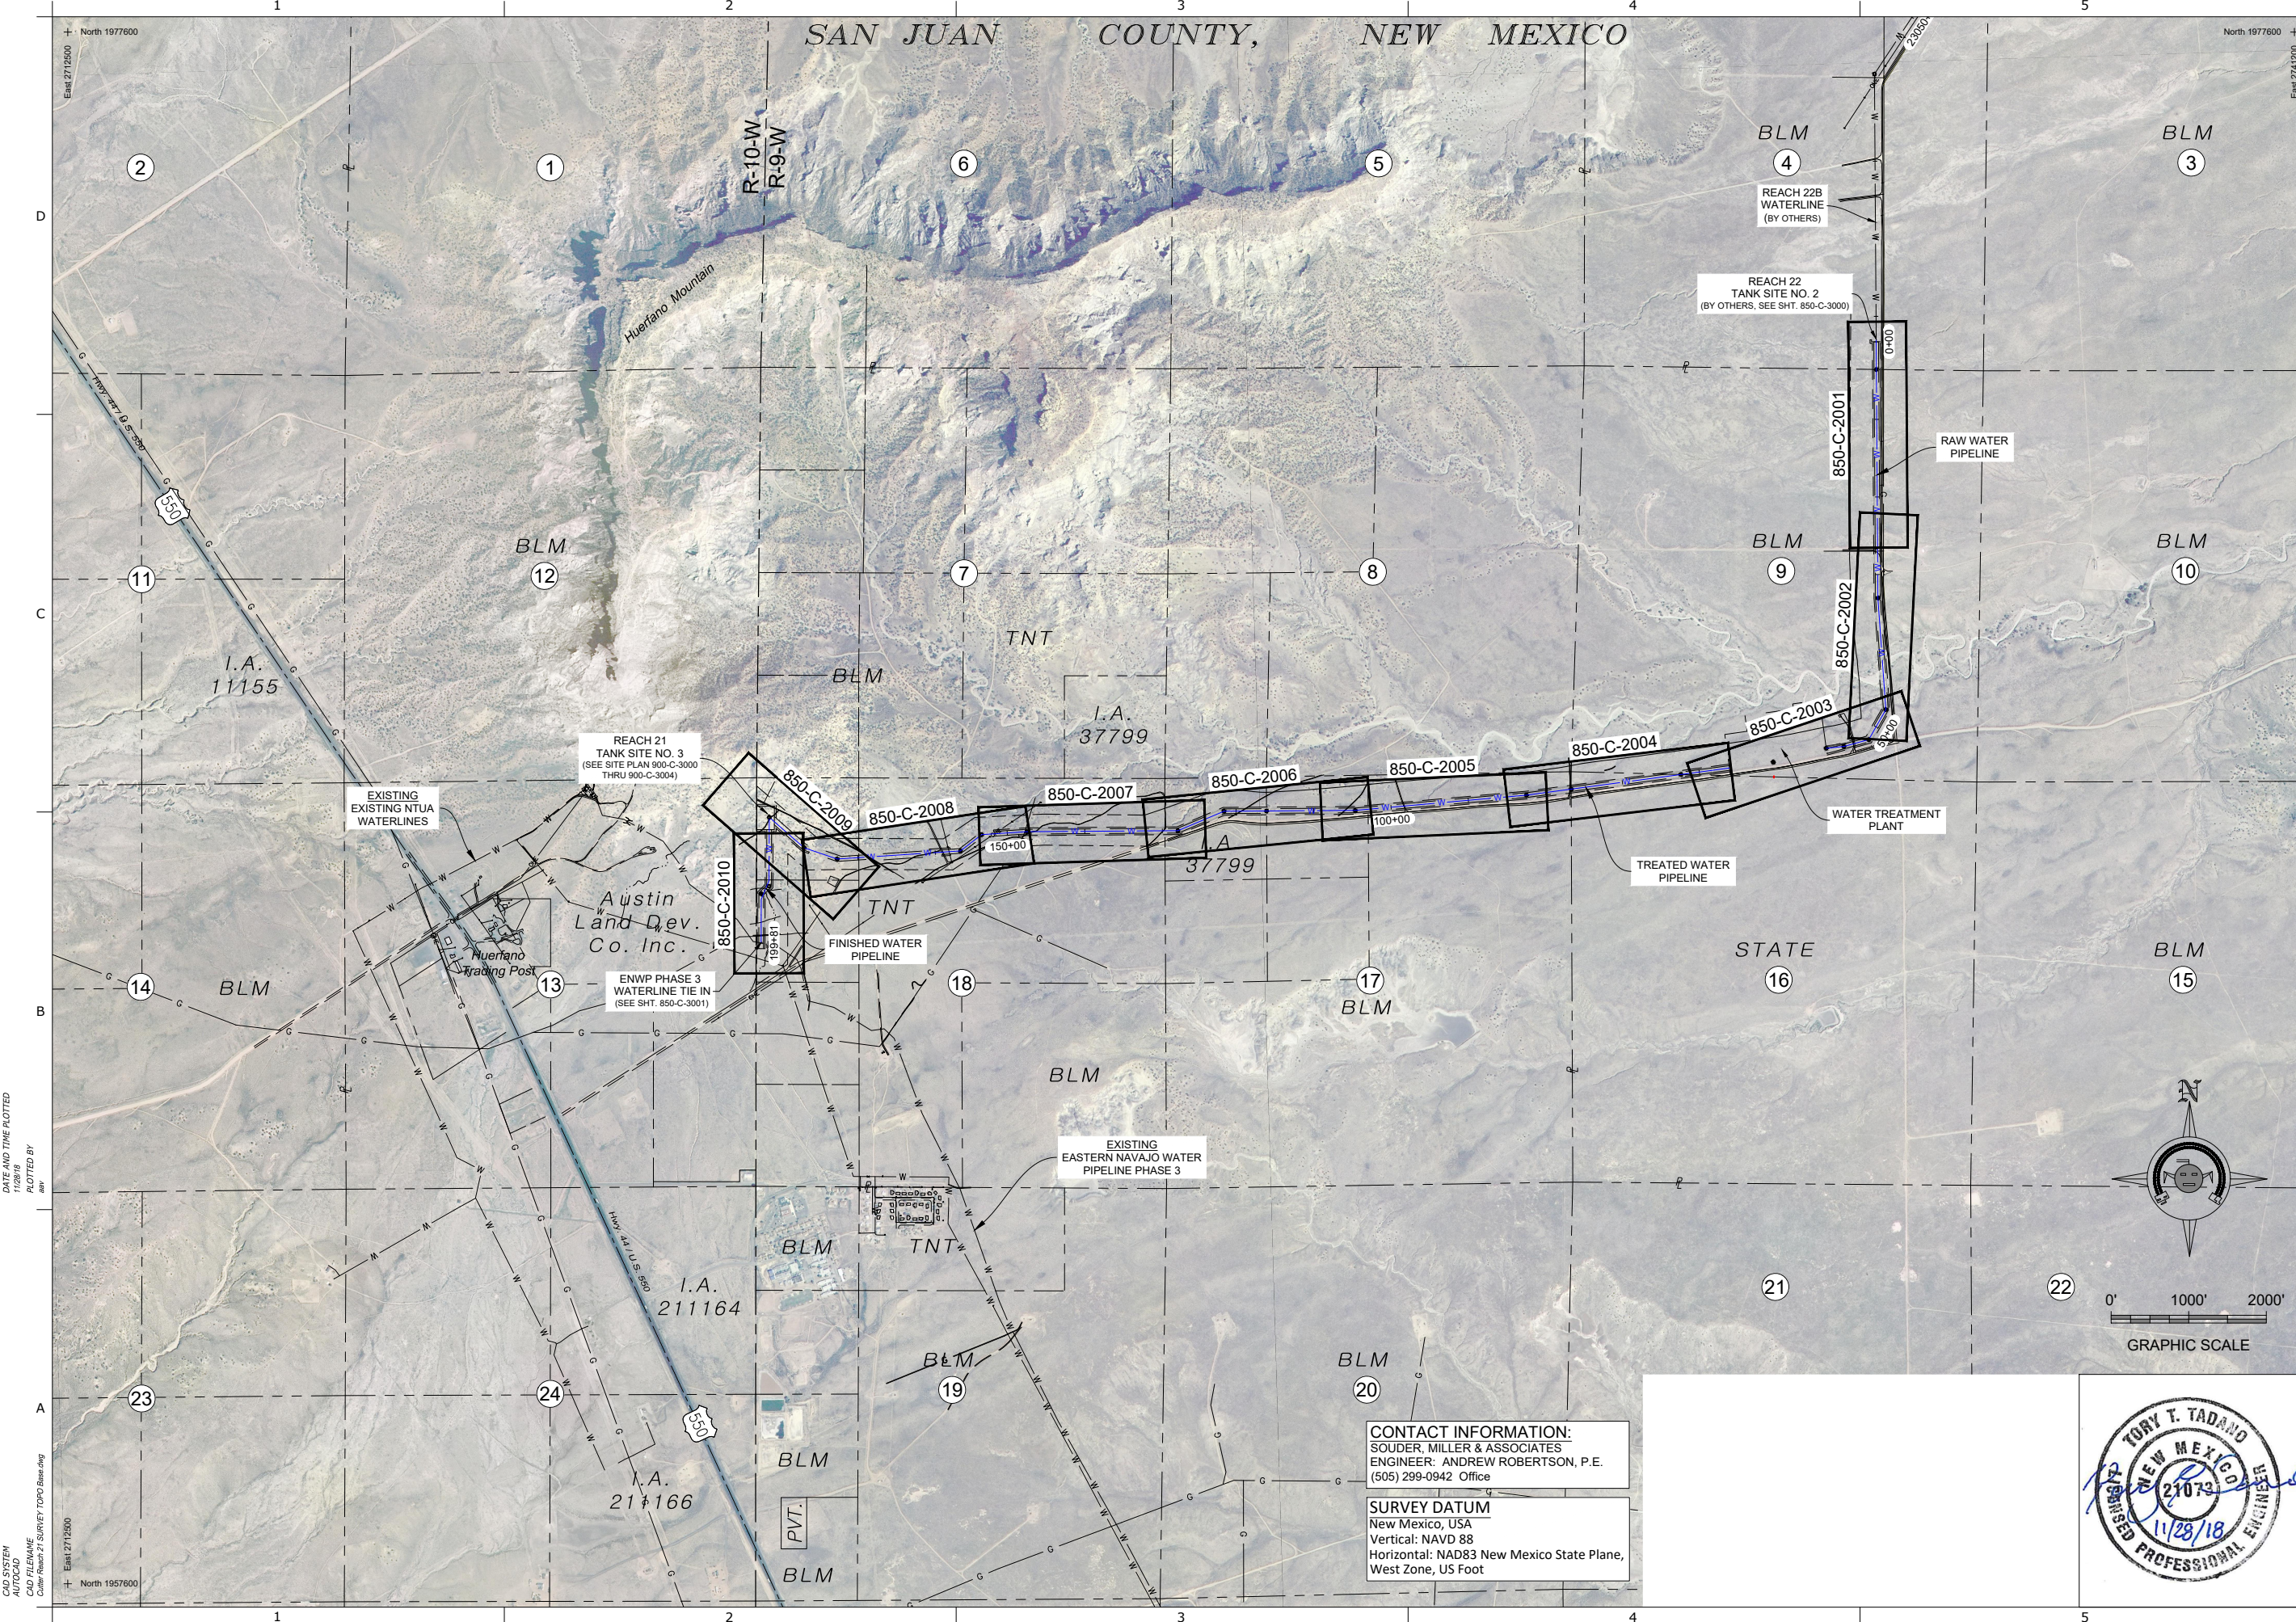

DATE AND TIME PLOTTED
11/28/18 10:00 AM
PLOTTER BY
JG
CADD SYSTEM
MicroStation
CADD FILENAME
Cutter Reach 21 Survey TOPO Base.dwg

CONTACT INFORMATION:
SOUDEK MILLER & ASSOCIATES
ENGINEER: ANDREW ROBERTSON, P.E.
(505) 299-0942 Office

SURVEY DATUM
New Mexico, USA
Vertical: NAVD 88
Horizontal: NAD83 New Mexico State Plane,
West Zone, US Foot



ALWAYS THINK SAFETY

U.S. DEPARTMENT OF THE INTERIOR
BUREAU OF RECLAMATION
NAVAJO-GALLUP WATER SUPPLY PROJECT
NEW MEXICO

CUTTER LATERAL - REACH 21
WATER PIPELINE

NO.	DATE	REVISION	BY	APVD
0	12/02/18	ISSUED FOR CONSTRUCTION	TT	JG


T. Tadano
DESIGNED
M. Howard / A. Vogenthaler
DRAWN
J. Garcia
CHECKED

TECH. APPR.
APPROVED
FARMINGTON, NM 2018-11-28


REACH 21 PIPELINE

PROJECT SITE PLAN AND
DRAWING KEY INDEX

800-G-0002
SHEET 354 OF 405

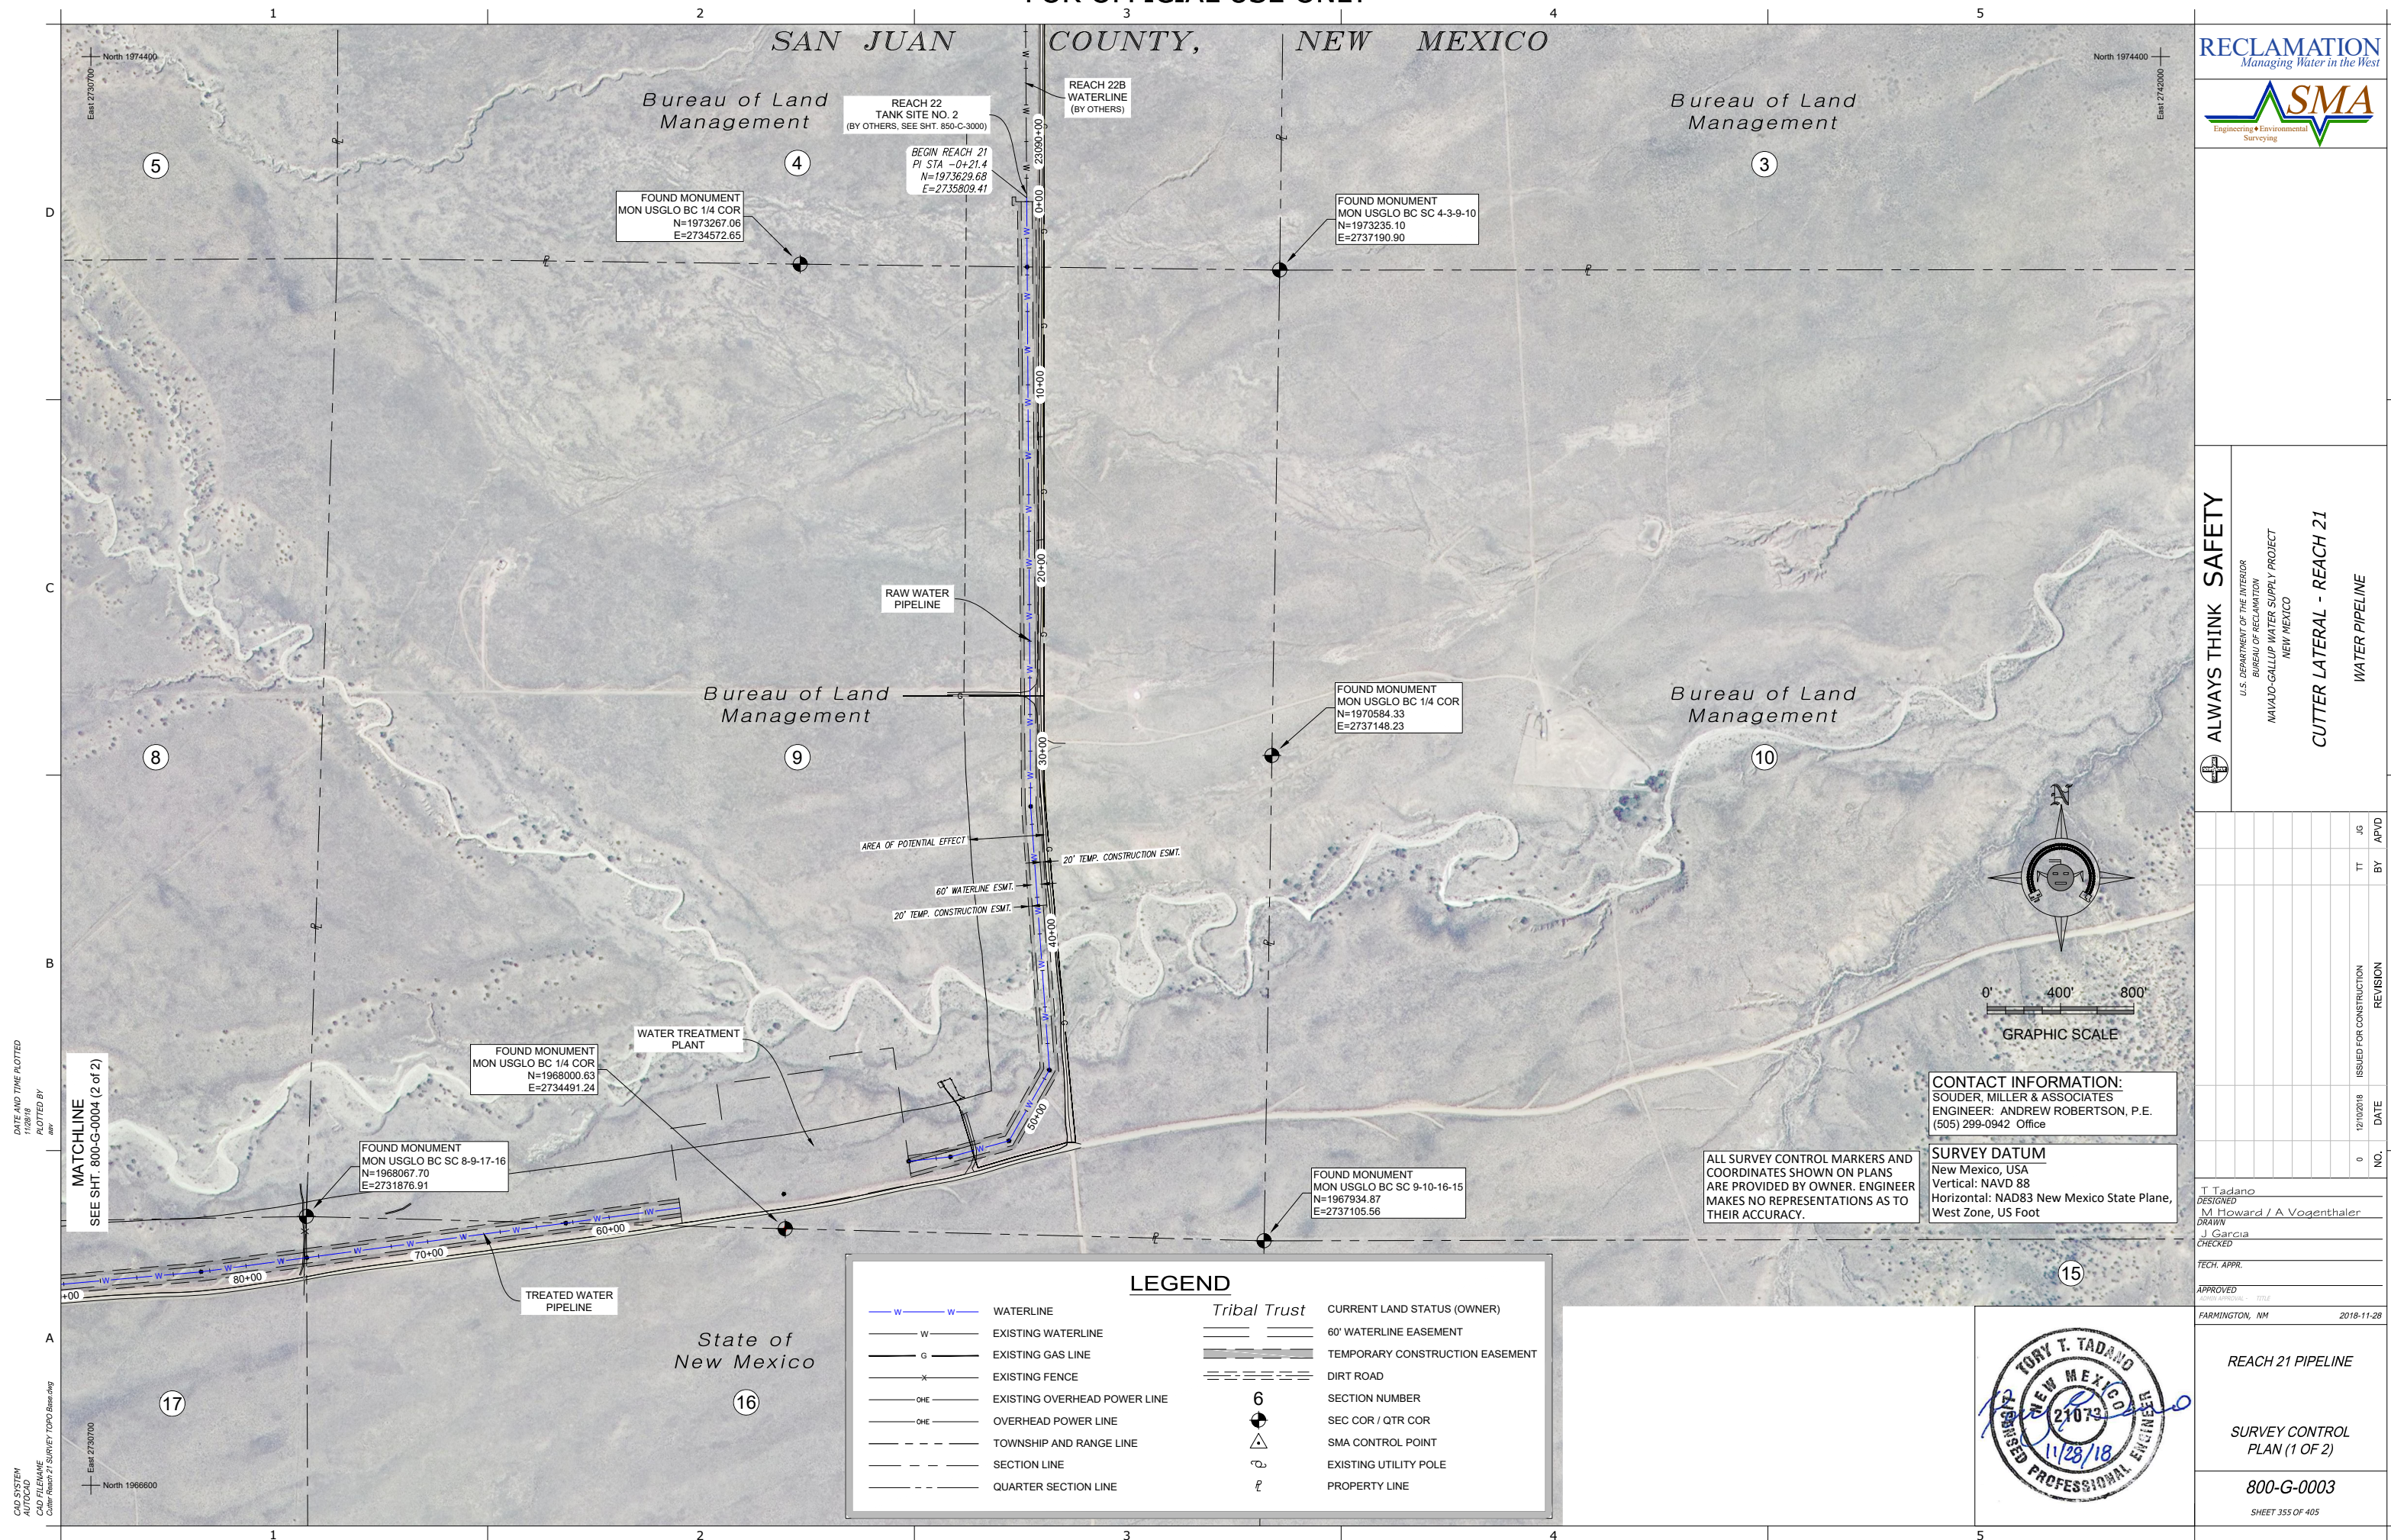

SAN JUAN COUNTY, NEW MEXICO

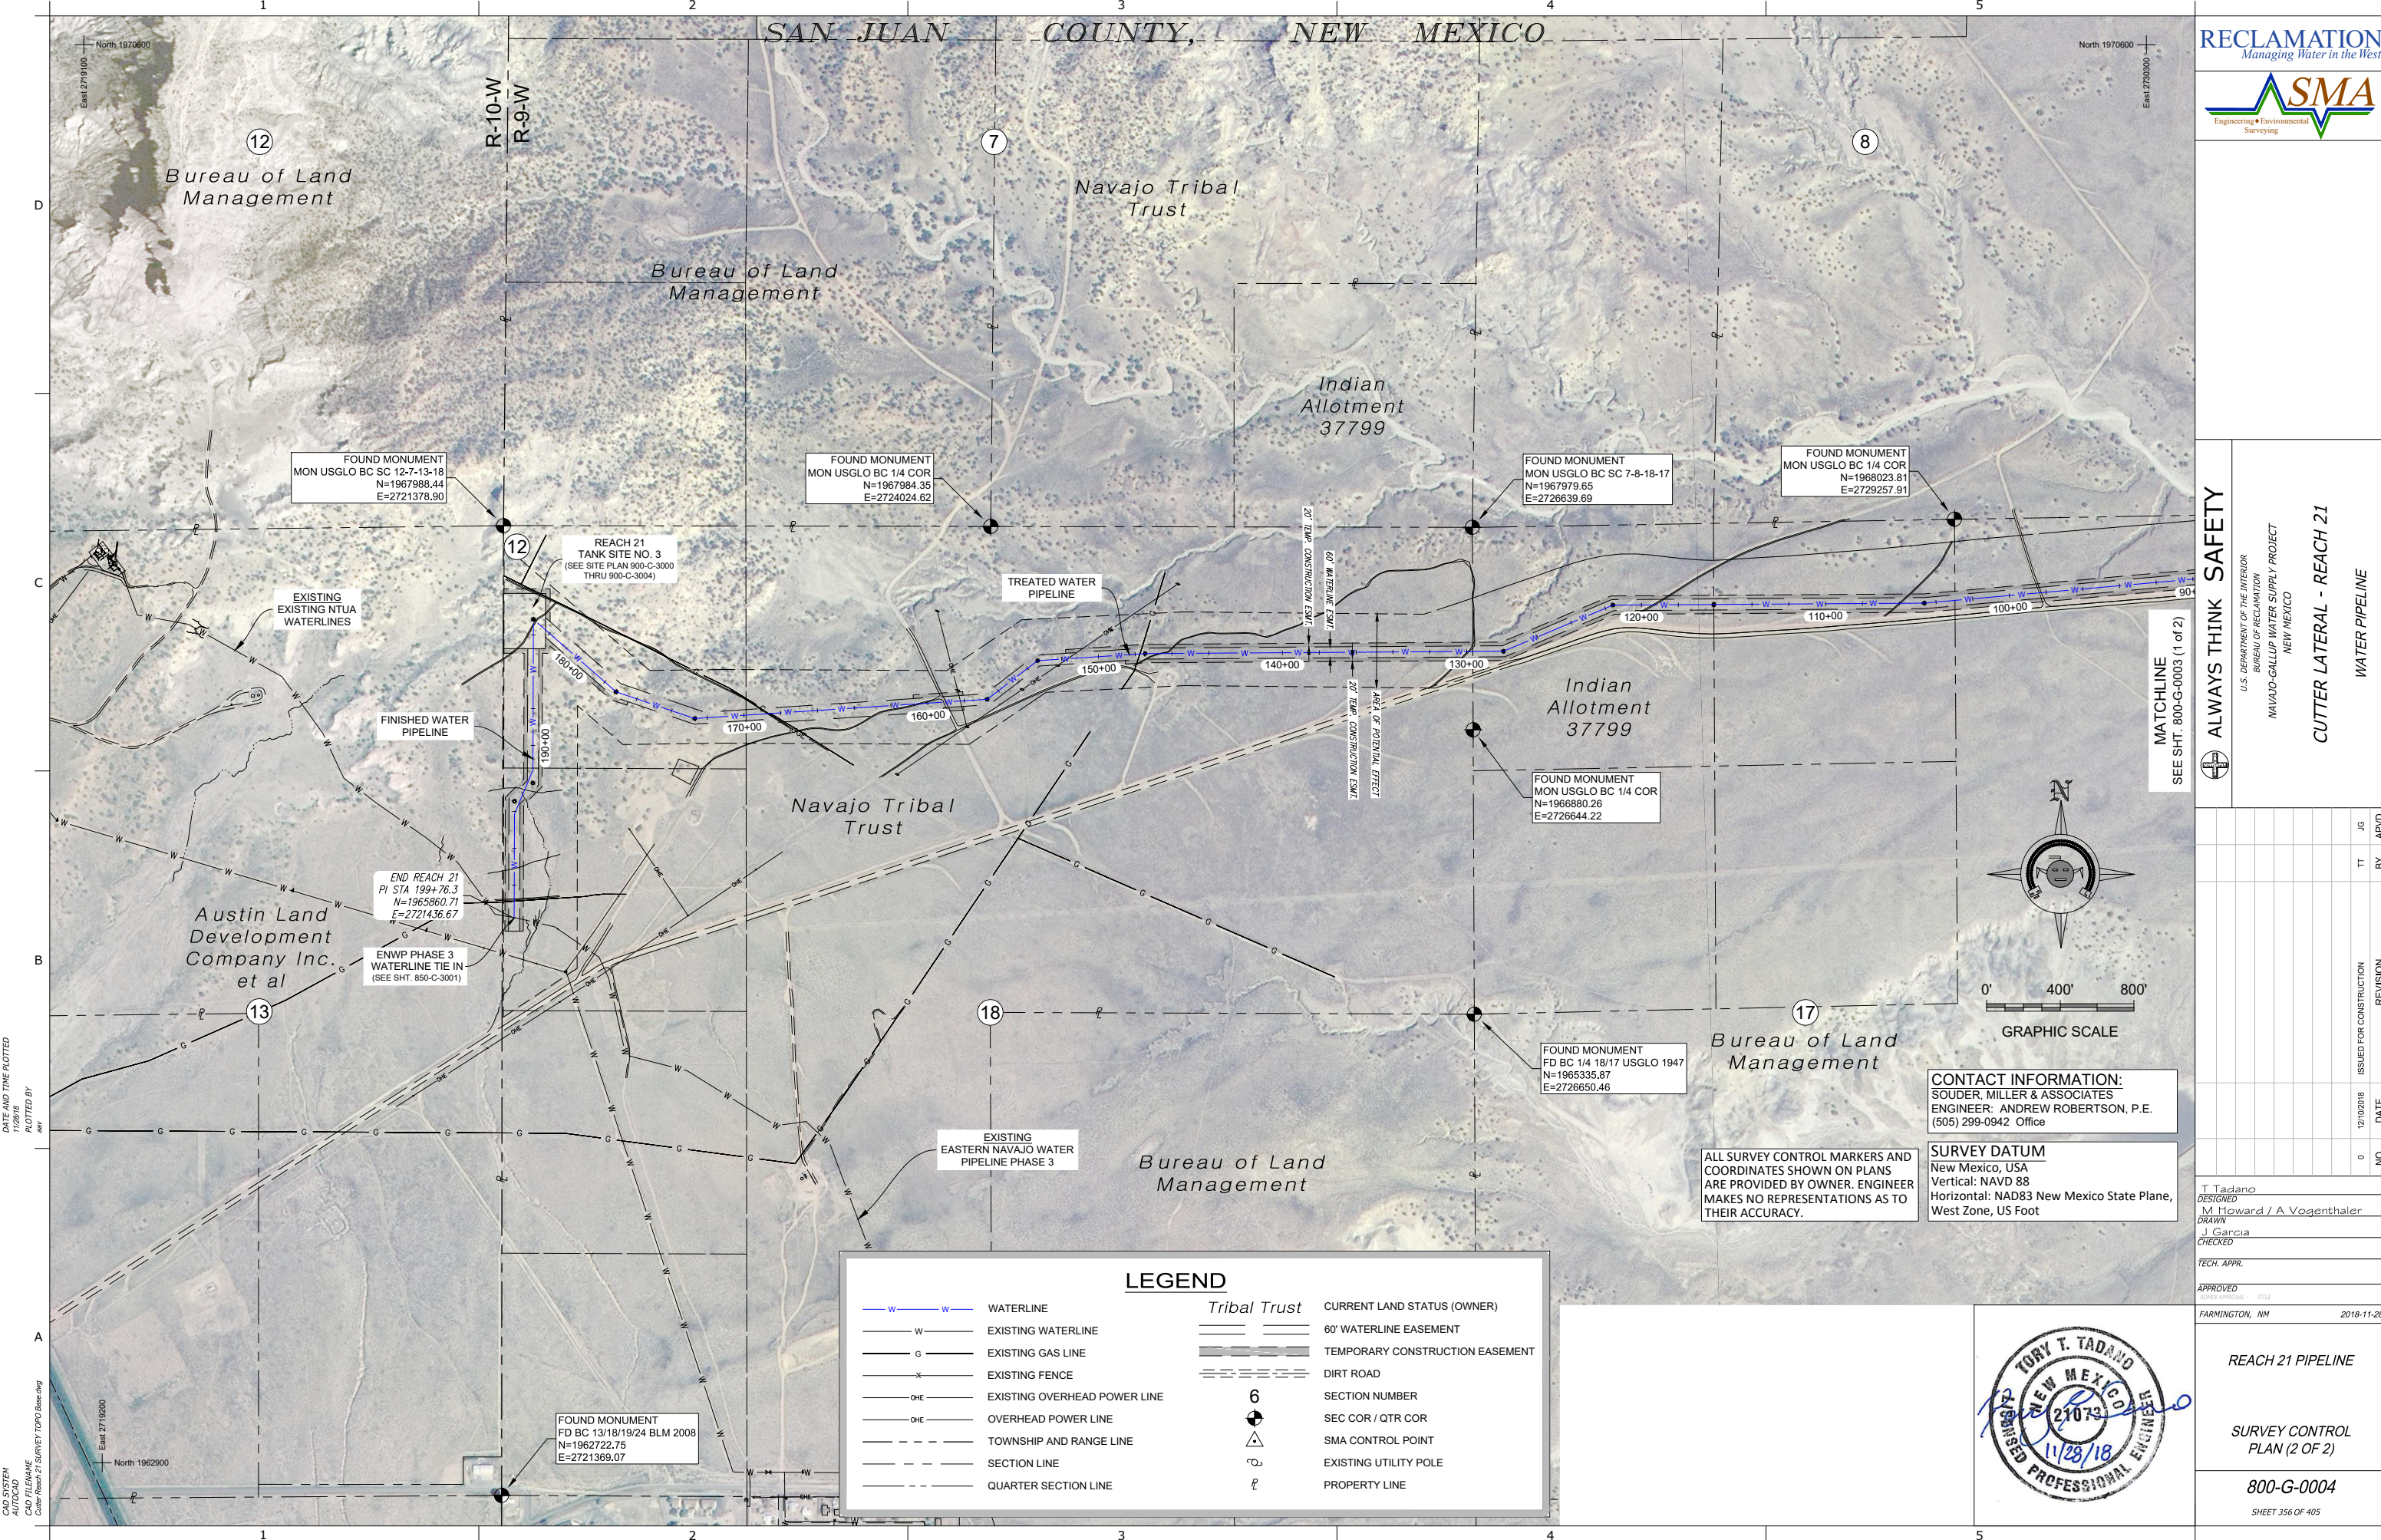

ALWAYS THINK SAFETY

U.S. DEPARTMENT OF THE INTERIOR
BUREAU OF RECLAMATION
NAVAJO-GALLUP WATER SUPPLY PROJECT
NEW MEXICO

CUTTER LATERAL - REACH 21

WATER PIPELINE

NO.	DATE	ISSUED FOR CONSTRUCTION	REVISION	BY	APVD
0	12/02/18			TT	JG

T. Tadano
DESIGNED
M. Howard / A. Vogenthaler
DRAWN
J. Garcia
CHECKED
TECH. APPR.
APPROVED
FARMINGTON, NM 2018-11-28

REACH 21 PIPELINE

SURVEY CONTROL
PLAN (2 OF 2)

800-G-0004

SHEET 356 OF 405



D FLM
sch 2

1

FOR OFFICIAL USE ONLY




REACH 21 PIPELINE

HYDRAULIC PROFILE

800-G-0005


SHEET 357 OF 405



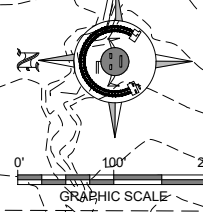


 ALWAYS THINK SAFETY

WATER PIPELINE

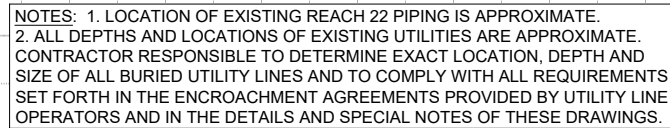


SHEET 358 OF 405

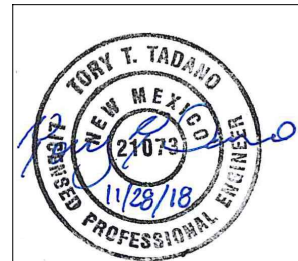

SAN JUAN COUNTY, NEW MEXICO


Bureau of
Land
Management

RECLAMATION
Managing Water in the West

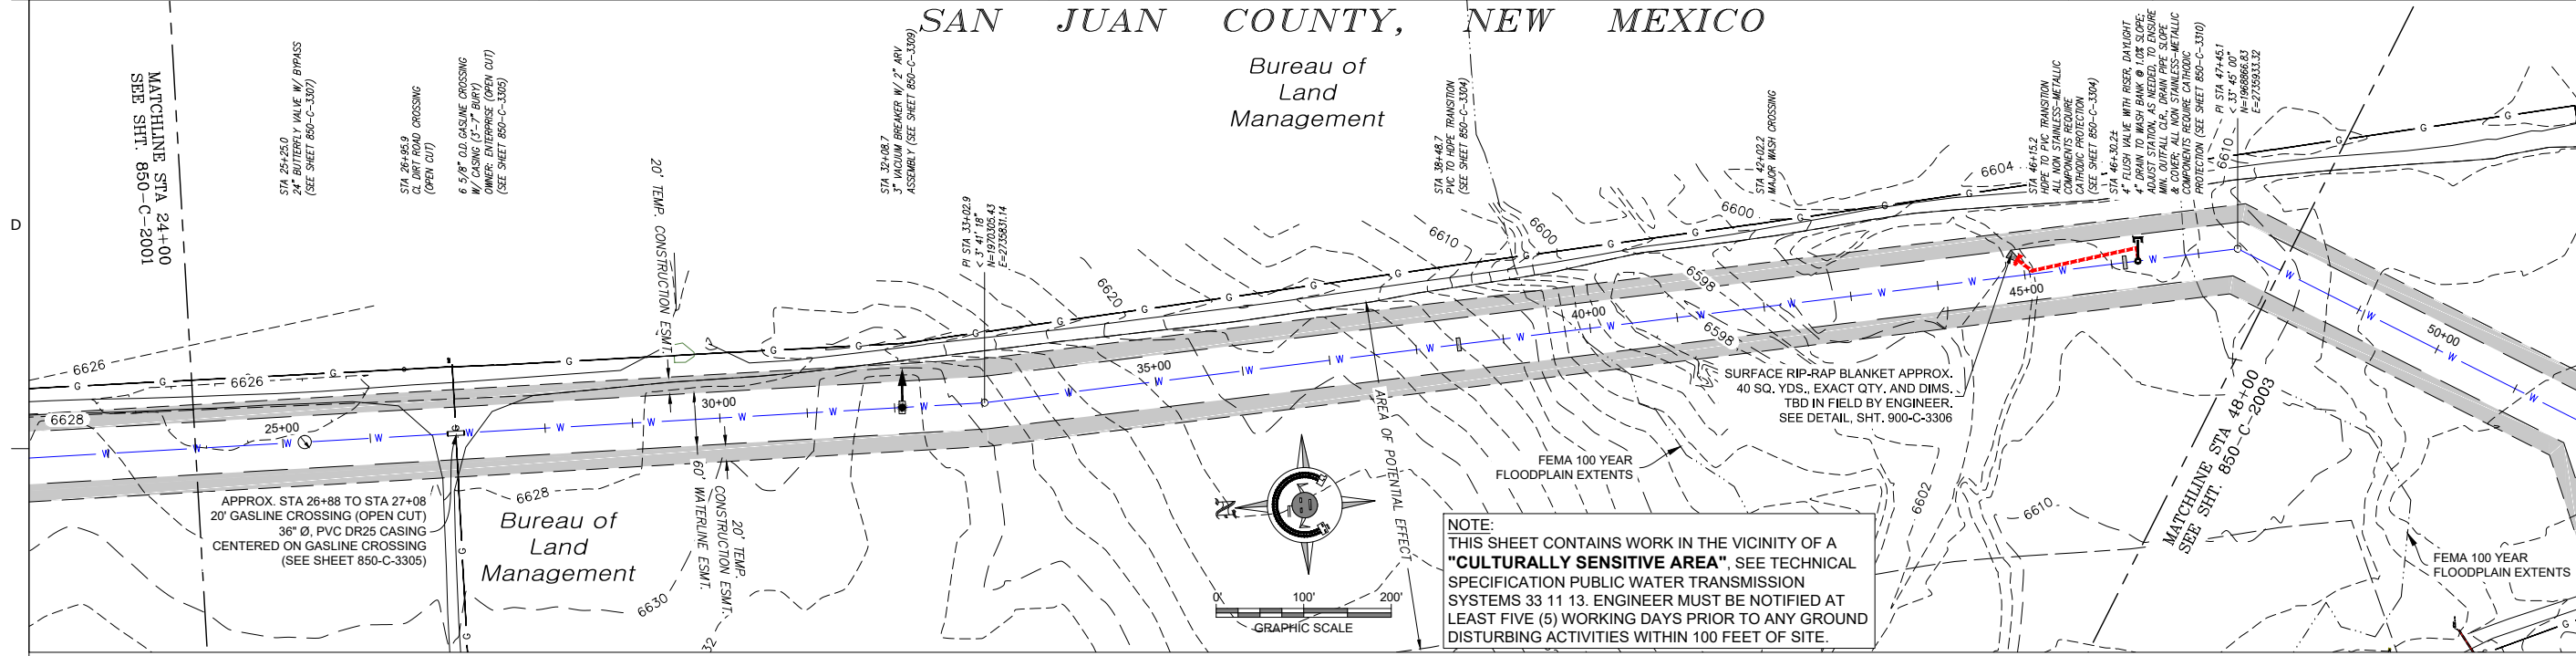

PLAN VIEW
24" WATERLINE

NOTE:
THIS SHEET CONTAINS WORK IN THE VICINITY OF A
"CULTURALLY SENSITIVE AREA", SEE TECHNICAL
SPECIFICATION PUBLIC WATER TRANSMISSION
SYSTEMS 33 11 13. ENGINEER MUST BE NOTIFIED AT
LEAST FIVE (5) WORKING DAYS PRIOR TO ANY GROUND
DISTURBING ACTIVITIES WITHIN 100 FEET OF SITE.

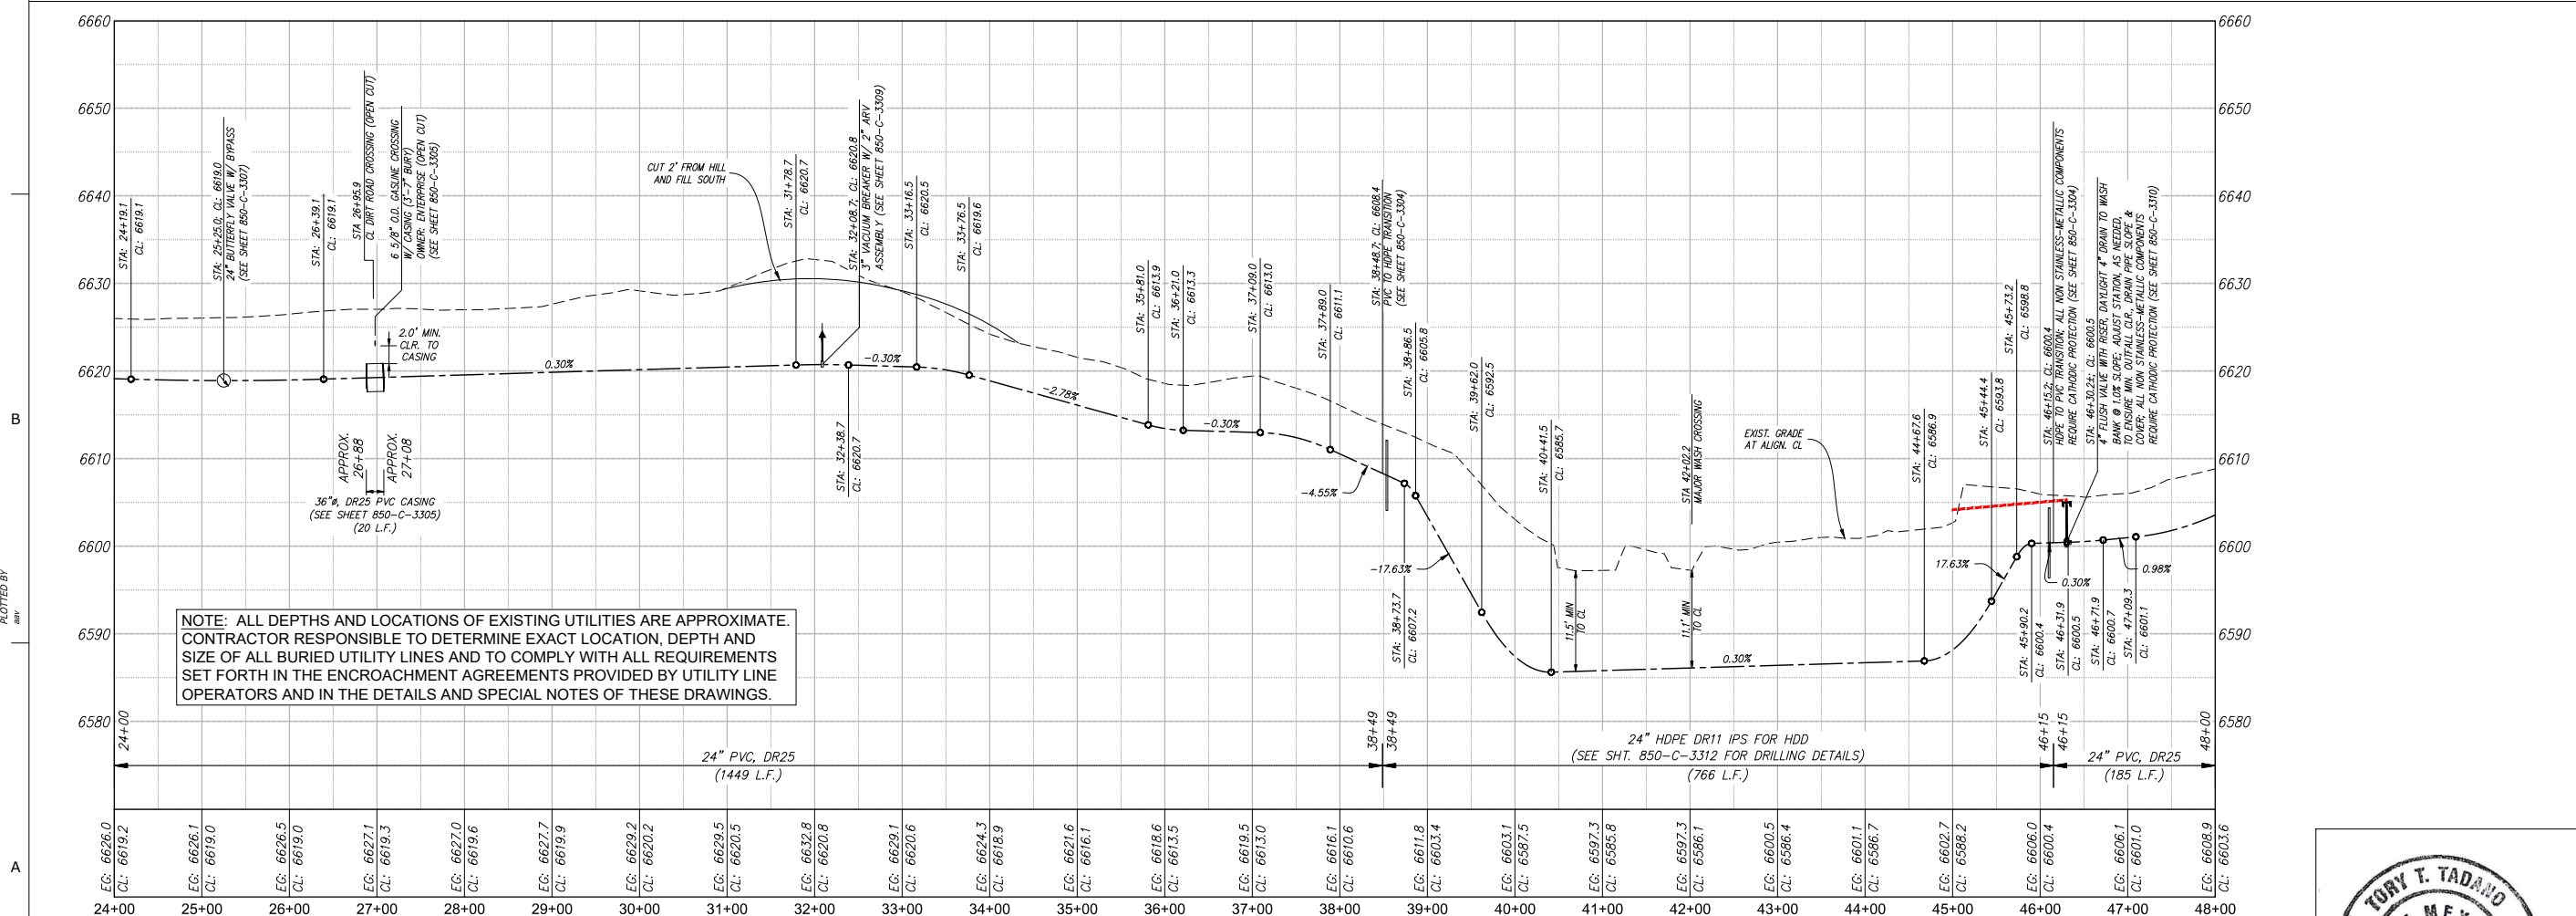

PROFILE VIEW 24" WATERLINE
SCALE: HORIZ. 1" = 200' ; VERT. 1" = 20'

ALWAYS THINK SAFETY

U.S. DEPARTMENT OF THE INTERIOR
BUREAU OF RECLAMATION
NAVALO-GALLUP WATER SUPPLY PROJECT
NEW MEXICO

CUTTER LATERAL - REACH 21

WATER PIPELINE

NO.	DATE	REVISION	BY	APVD
0	12/10/2018	ISSUED FOR CONSTRUCTION	TT	JG

T. Tadano
DESIGNED
M. Howard / A. Vogenthaler
DRAWN
J. Garcia
CHECKED
TECH. APPR.
APPROVED
FARMINGTON, NM
2018-11-28

REACH 21 PIPELINE

PLAN & PROFILE
STA 24+00 To 48+00

850-C-2002

SHEET 359 OF 405





SAN JUAN COUNTY, NEW MEXICO

Bureau of
Land
Management

State of
New Mexico

RECLAMATION
Managing Water in the West

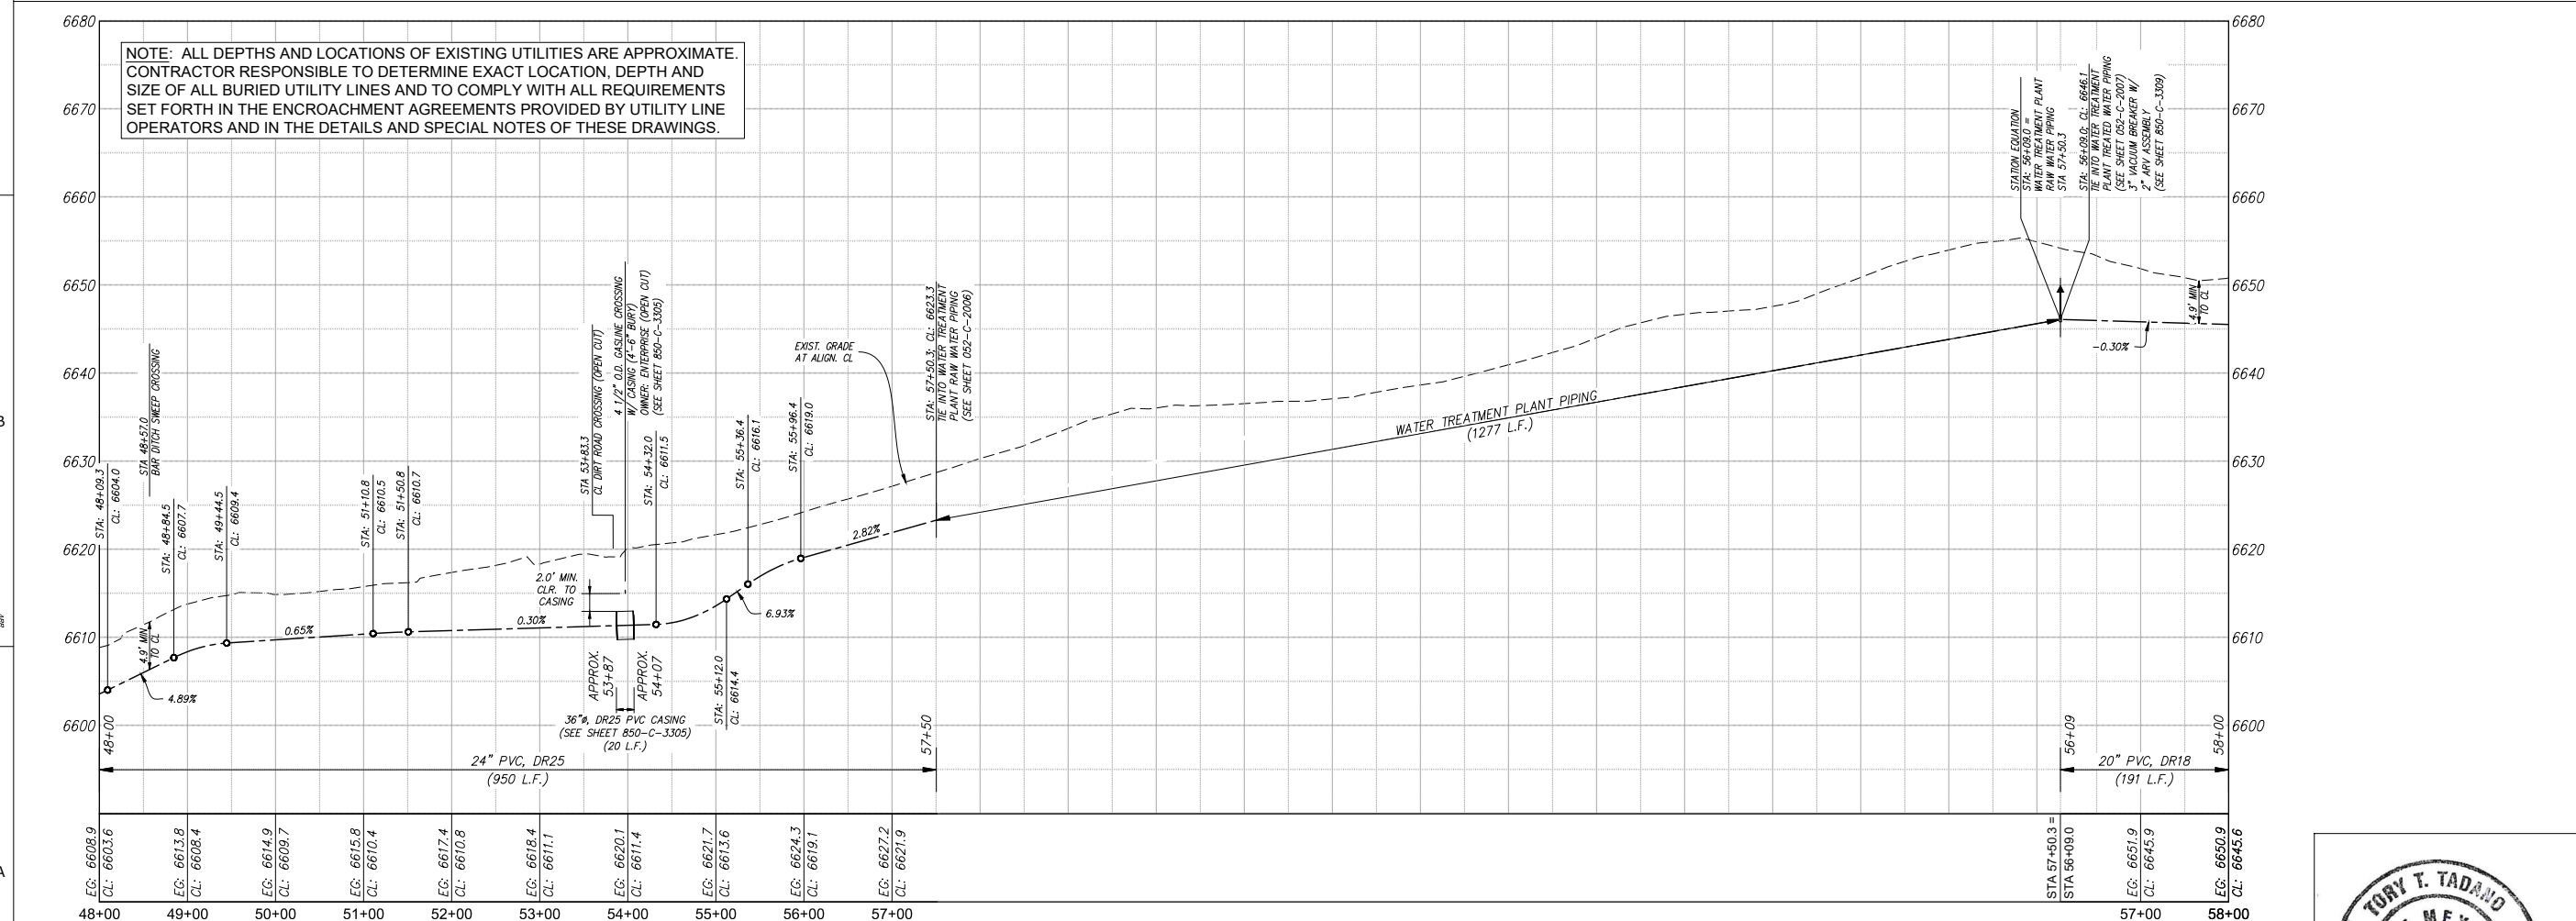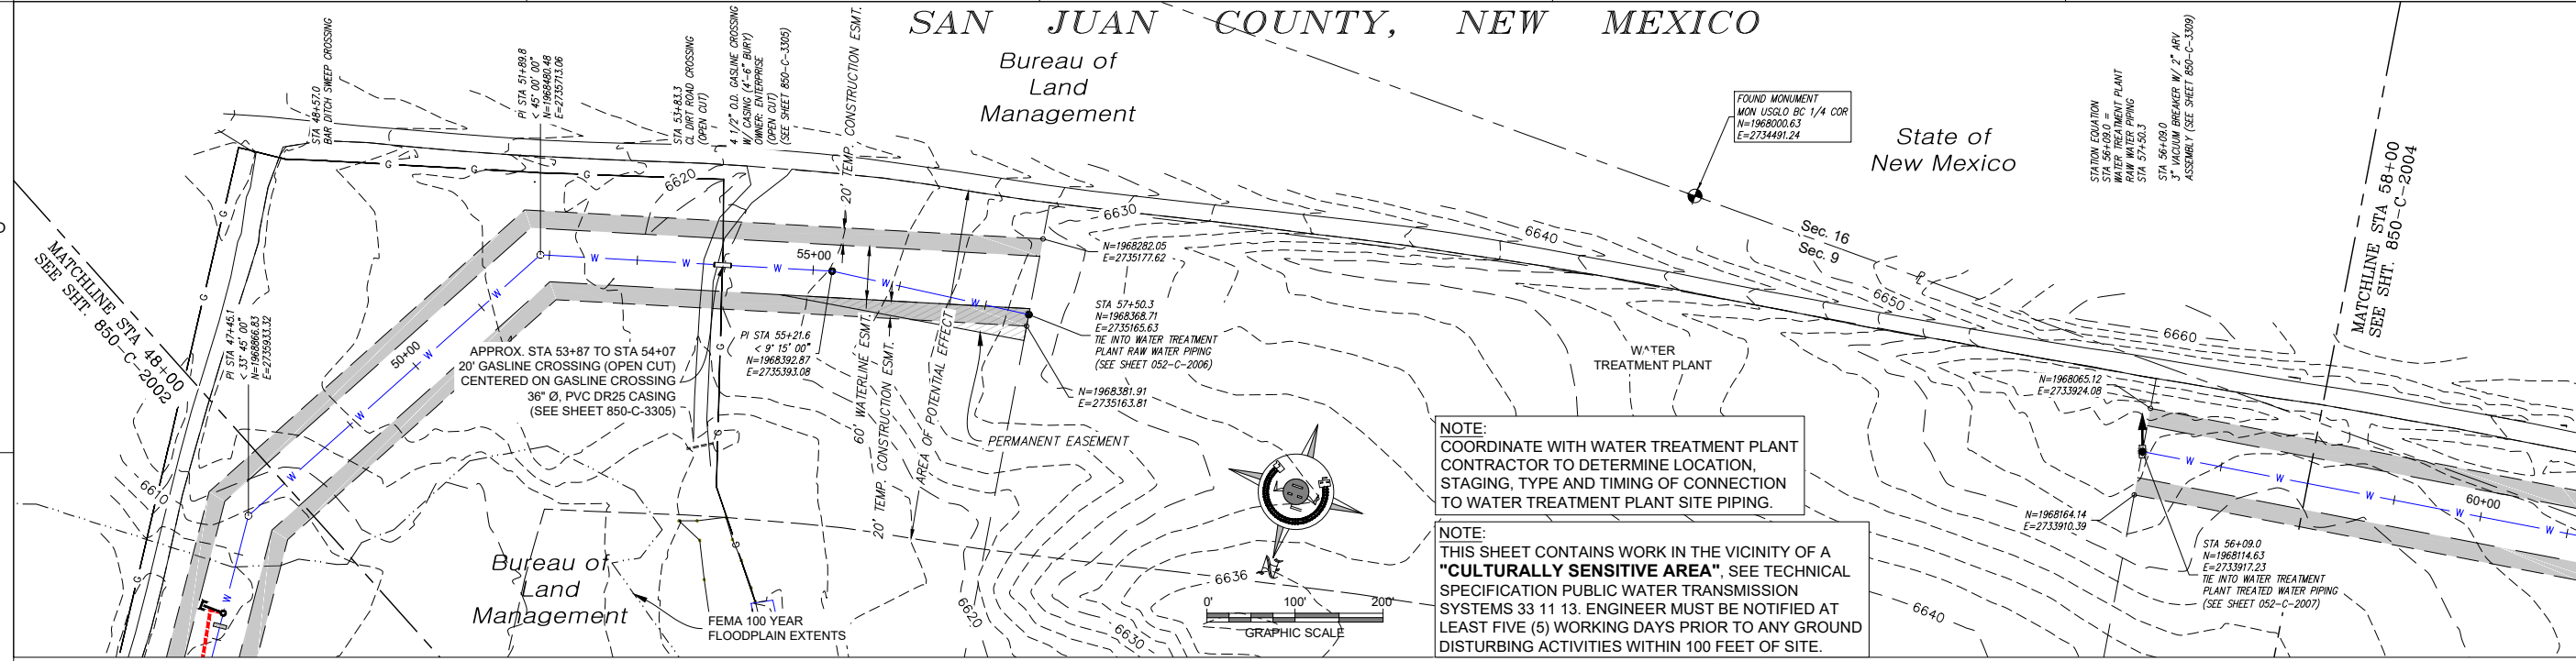

ALWAYS THINK SAFETY

U.S. DEPARTMENT OF THE INTERIOR
BUREAU OF RECLAMATION
NAVAJO-GALLUP WATER SUPPLY PROJECT
NEW MEXICO

CUTTER LATERAL - REACH 21

WATER PIPELINE

NO.	DATE	REVISION	BY	APVD
0	12/10/2018	ISSUED FOR CONSTRUCTION	TT	JG

T. Tadano
DESIGNED
M. Howard / A. Vogenthaler
DRAWN
J. Garcia
CHECKED
TECH. APPR.
APPROVED
FARMINGTON, NM 2018-11-28



REACH 21 PIPELINE

PLAN & PROFILE
STA 48+00 To 58+00

850-C-2003


SHEET 360 OF 405

SAN JUAN COUNTY, NEW MEXICO


State of
New Mexico

Bureau of
Land
Management

RECLAMATION
Managing Water in the West

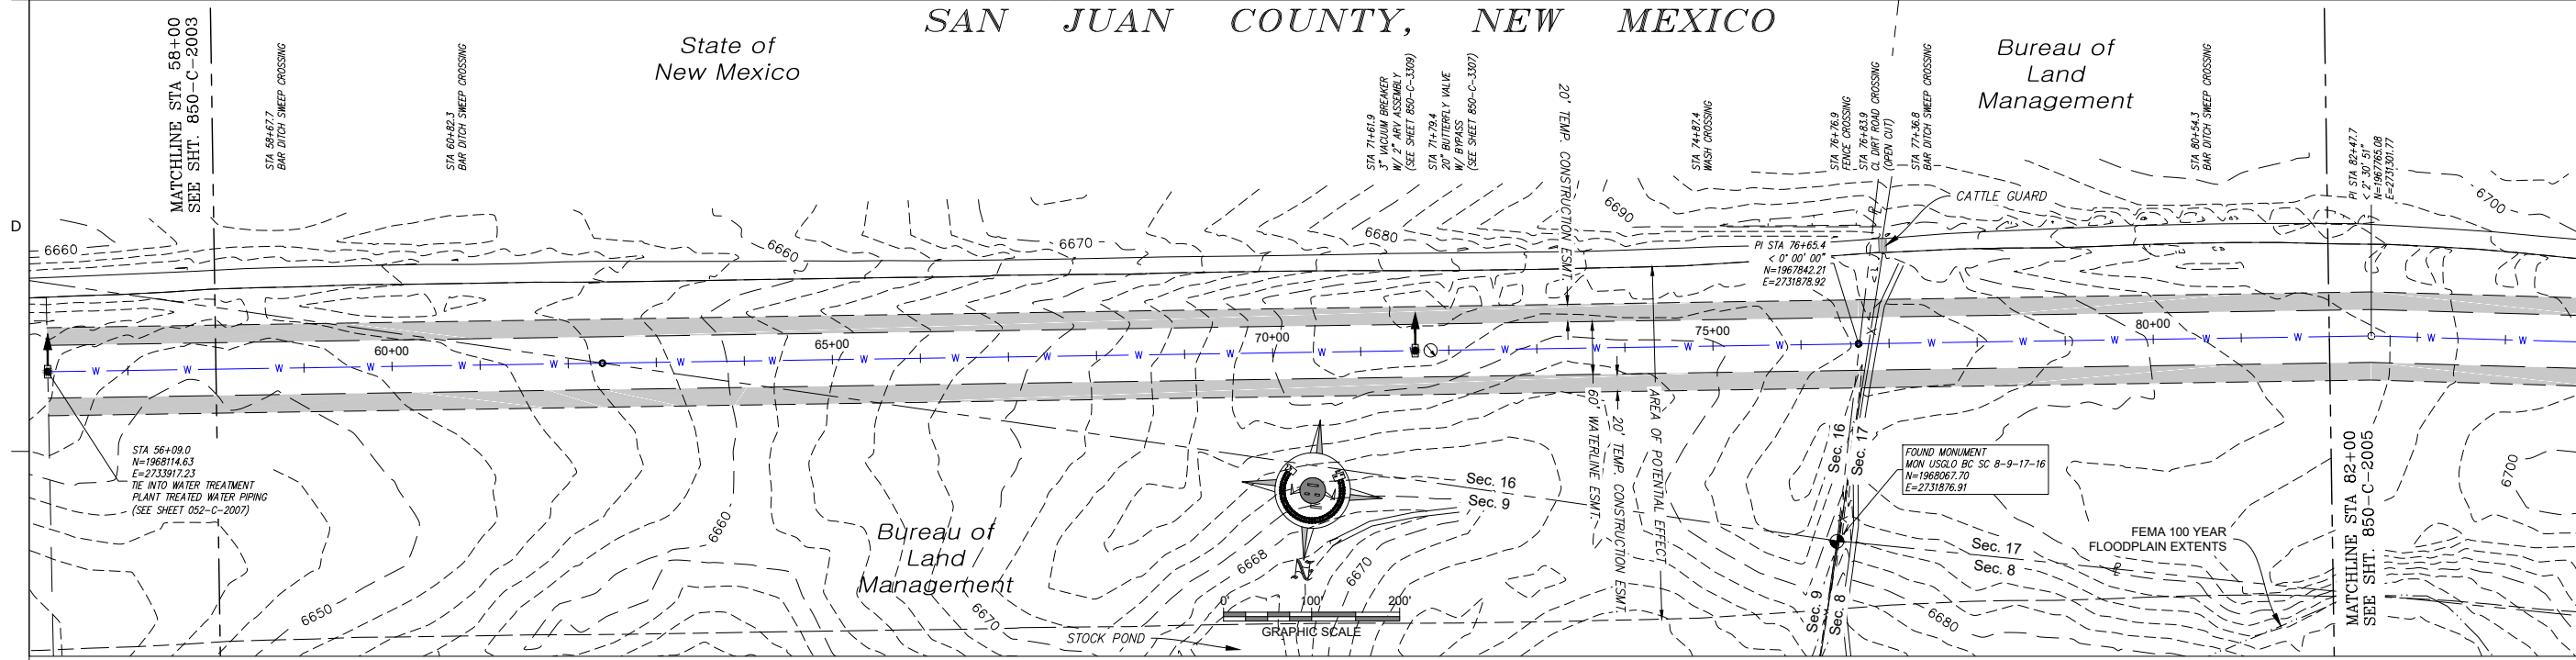


PLAN VIEW
20" WATERLINE

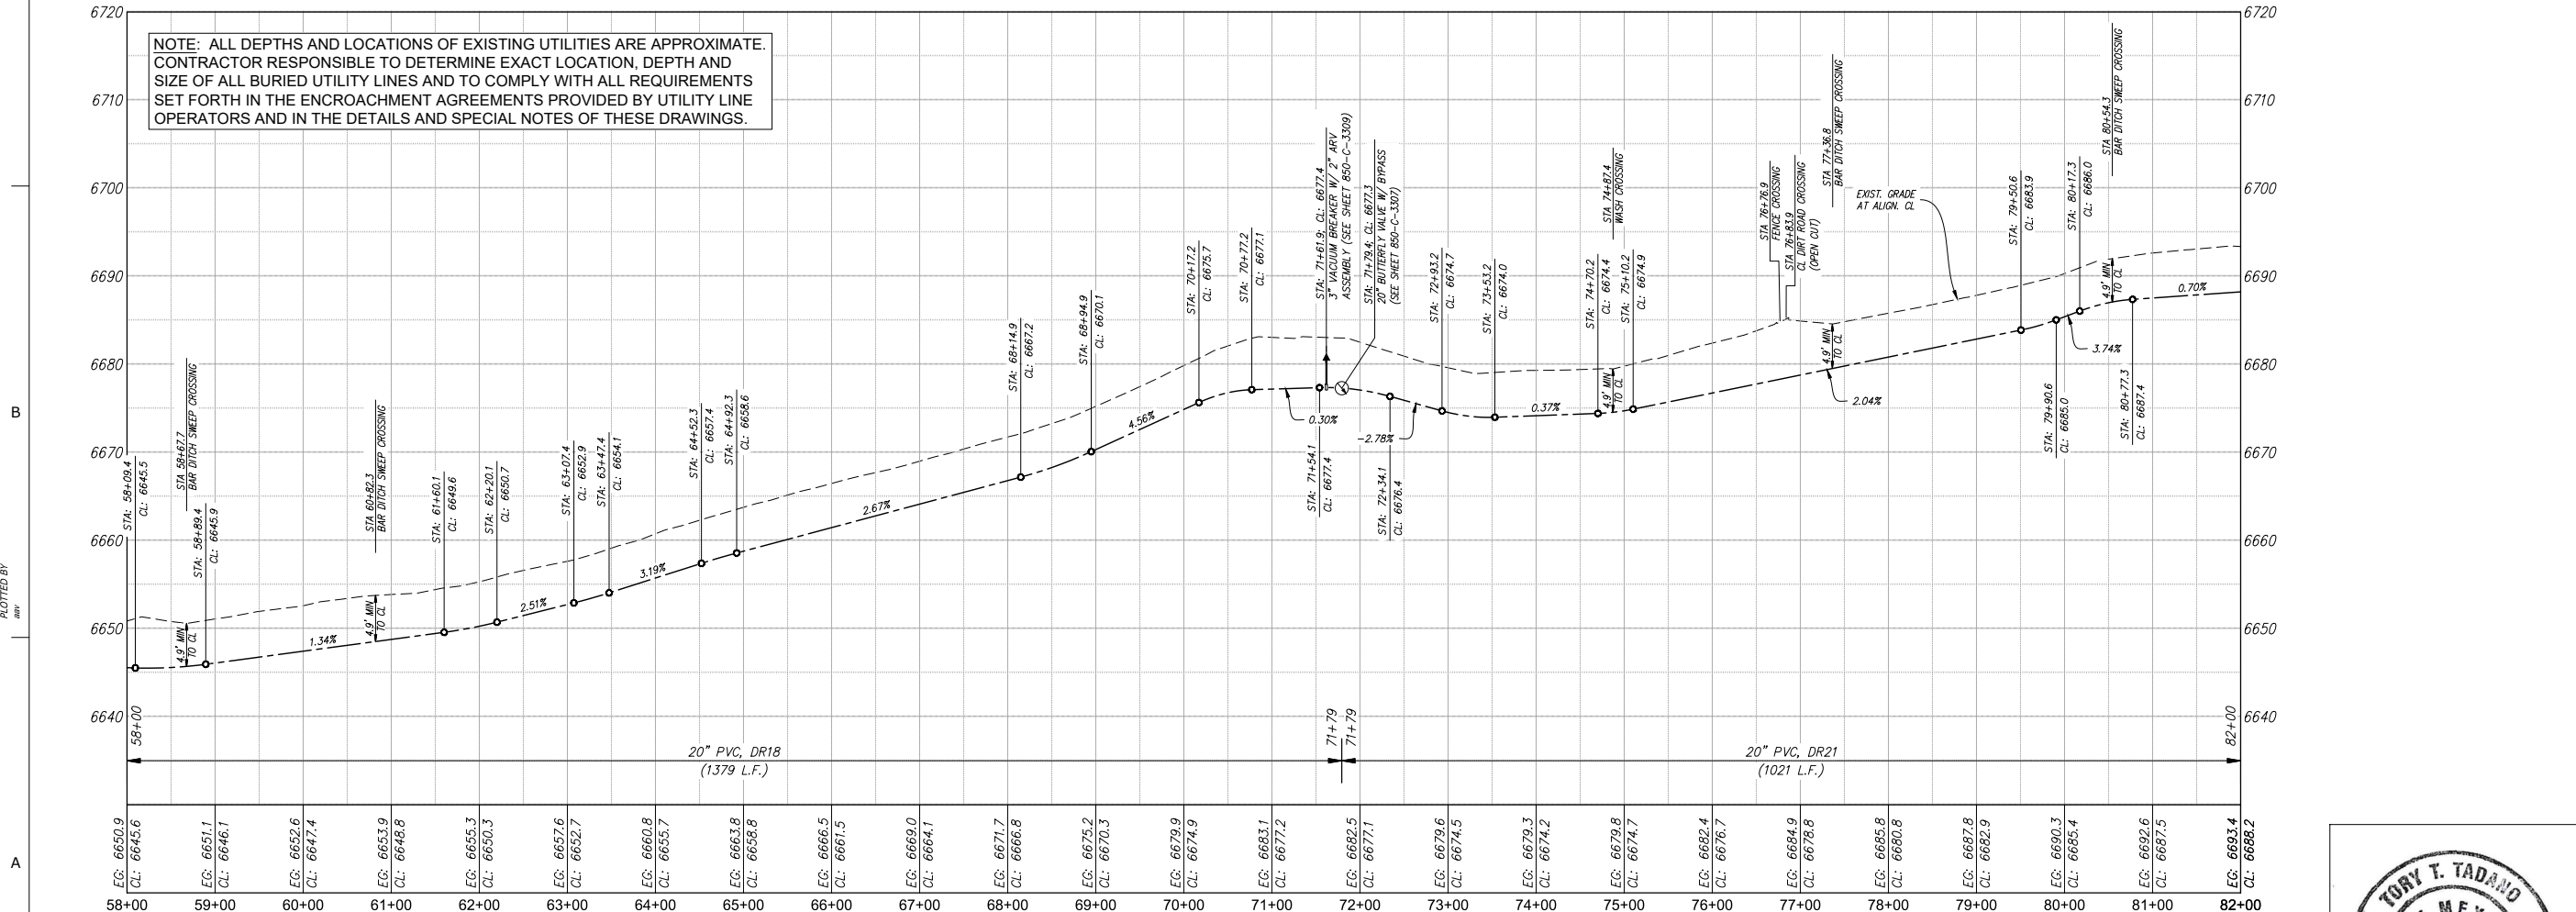

PROFILE VIEW 20" WATERLINE
SCALE: HORIZ. 1" = 200'; VERT. 1" = 20'

ALWAYS THINK SAFETY

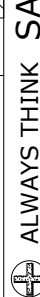


U.S. DEPARTMENT OF THE INTERIOR
BUREAU OF RECLAMATION
NAVAJO-GALLUP WATER SUPPLY PROJECT
NEW MEXICO

CUTTER LATERAL - REACH 21
WATER PIPELINE

NO.	DATE	REVISION	BY	APVD
0	12/10/2018	ISSUED FOR CONSTRUCTION	TT	JG

T. Tadano
DESIGNED
M. Howard / A. Vogenthaler
DRAWN
J. Garcia
CHECKED
TECH. APPR.
APPROVED
FARMINGTON, NM 2018-11-28

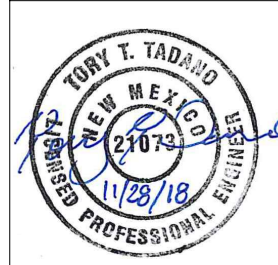


REACH 21 PIPELINE

PLAN & PROFILE
STA 58+00 To 82+00

850-C-2004
SHEET 361 OF 405


SAN JUAN COUNTY, NEW MEXICO

Bureau of
Land Management

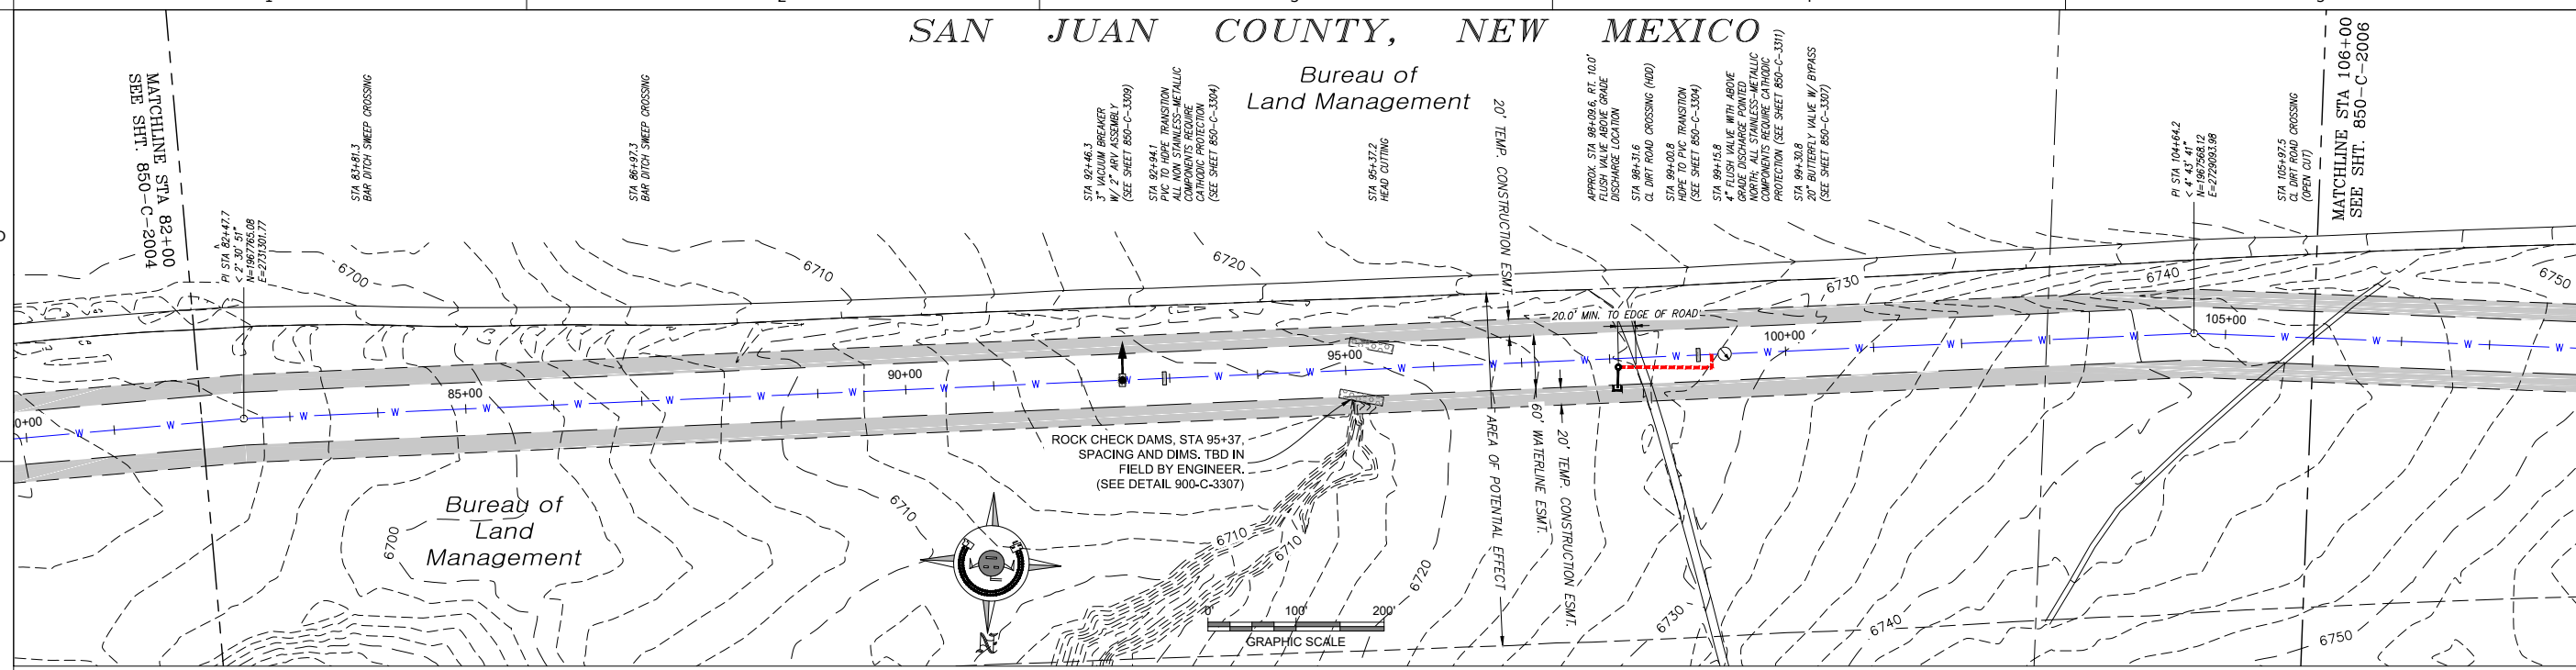

PLAN VIEW
20" WATERLINE

NOTE: ALL DEPTHS AND LOCATIONS OF EXISTING UTILITIES ARE APPROXIMATE. CONTRACTOR RESPONSIBLE TO DETERMINE EXACT LOCATION, DEPTH AND SIZE OF ALL BURIED UTILITY LINES AND TO COMPLY WITH ALL REQUIREMENTS SET FORTH IN THE ENCROACHMENT AGREEMENTS PROVIDED BY UTILITY LINE OPERATORS AND IN THE DETAILS AND SPECIAL NOTES OF THESE DRAWINGS.

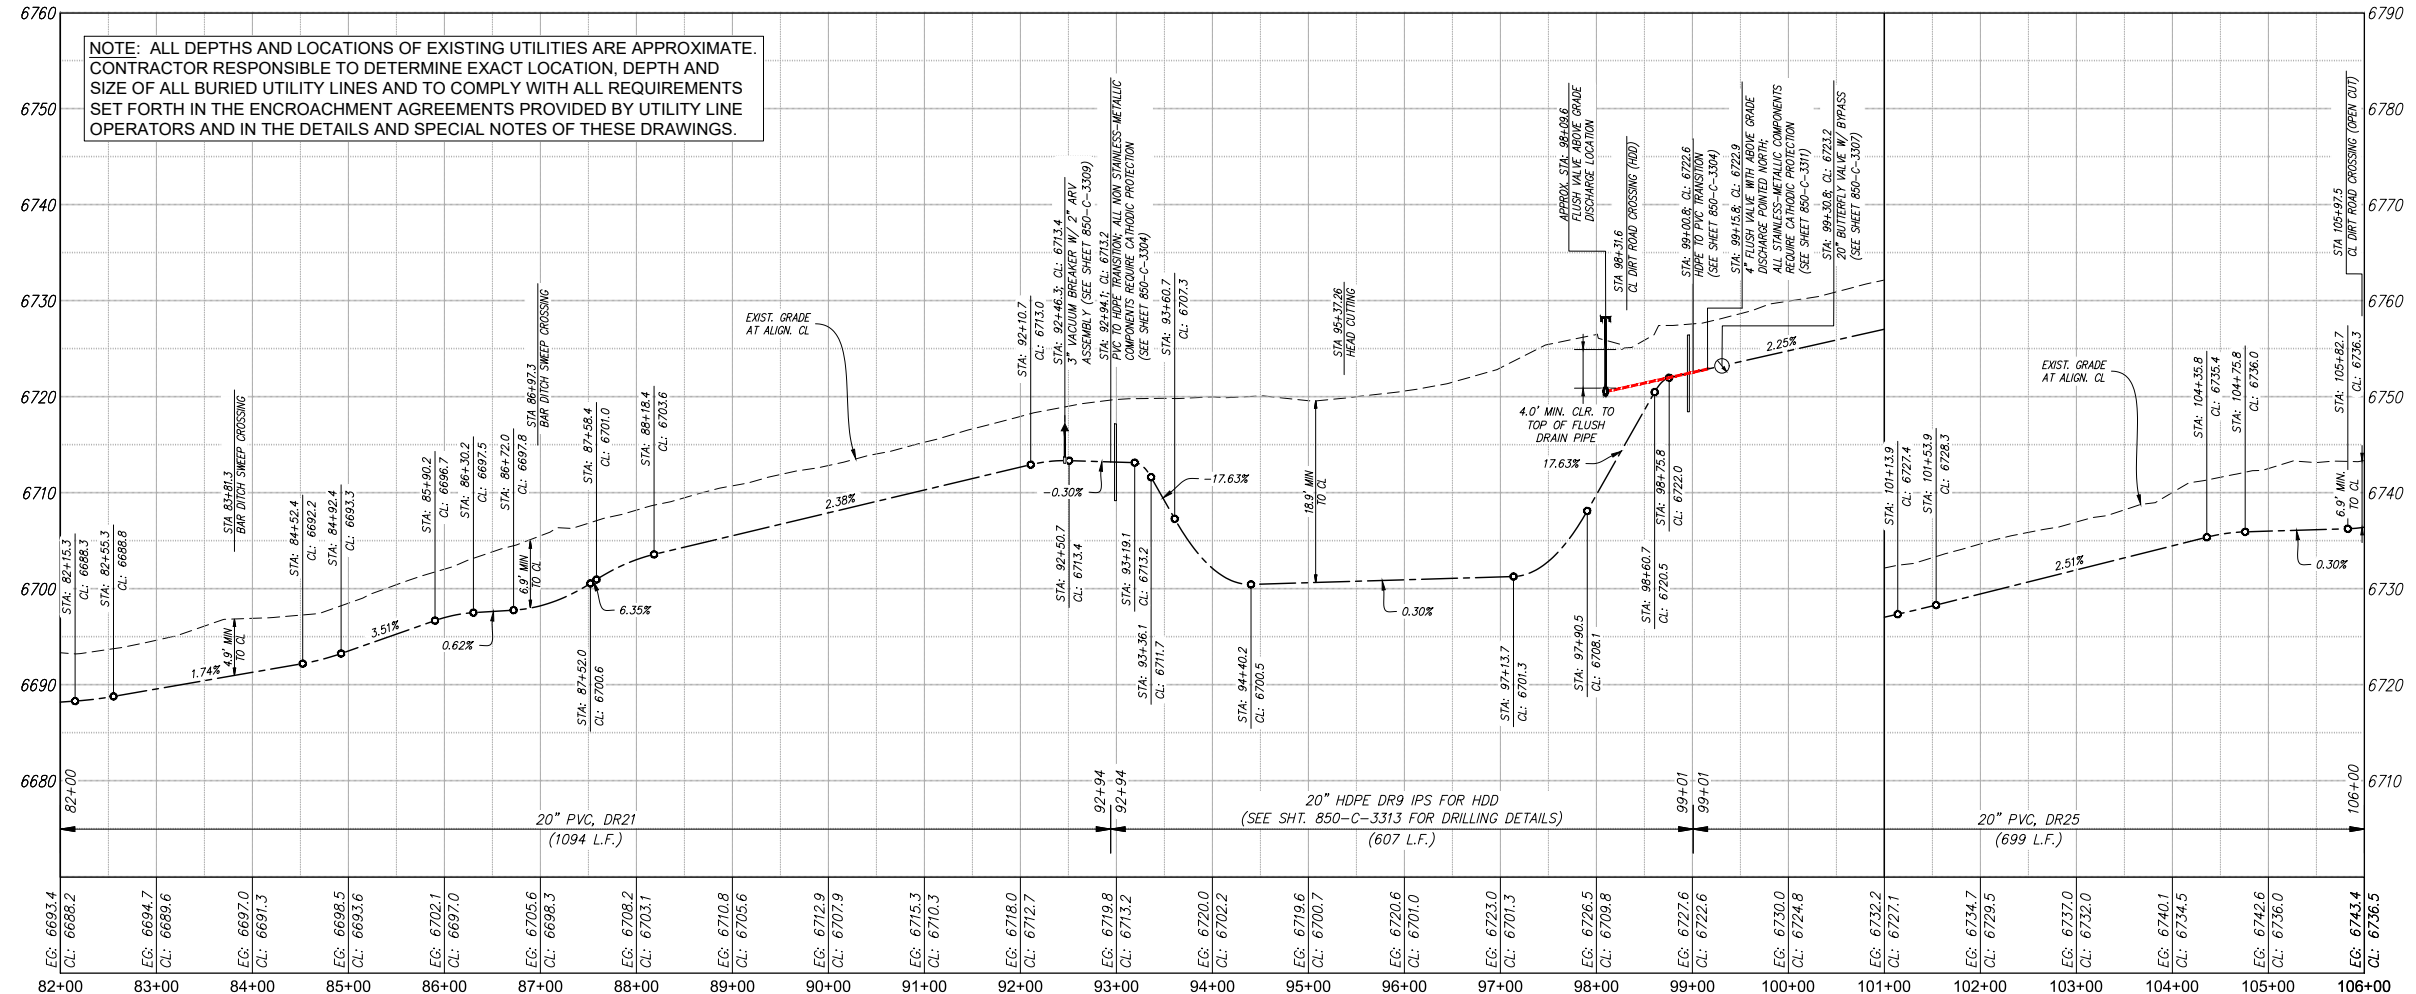

PROFILE VIEW 20" WATERLINE
SCALE: HORIZ. 1" = 200' ; VERT. 1" = 20'



ALWAYS THINK SAFETY

U.S. DEPARTMENT OF THE INTERIOR
BUREAU OF RECLAMATION
NAVAJO-GALLUP WATER SUPPLY PROJECT
NEW MEXICO

CUTTER LATERAL - REACH 21
WATER PIPELINE

NO.	DATE	REVISION	BY	APVD
0	12/02/018	ISSUED FOR CONSTRUCTION	TT	JG


T. Tadano
DESIGNED
M. Howard / A. Vogenthaler
DRAWN
J. Garcia
CHECKED
TECH. APPR.
APPROVED
FARMINGTON, NM 2018-11-28

REACH 21 PIPELINE

PLAN & PROFILE STA
82+00 TO 106+00

850-C-2005

SHEET 362 OF 405

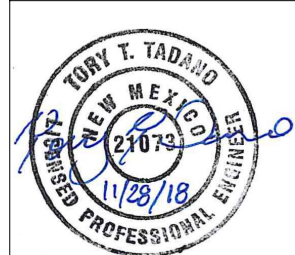


CAD SYSTEM
CADD FILENAME
CADD FILENAME
Reach 21 P&P.dwg
DATE AND TIME PLOTTED
11/28/2018 10:00 AM
PLOTTER BY
AW

SAN JUAN COUNTY, NEW MEXICO


Bureau of
Land
Management

Indian
Allotment
37799

RECLAMATION
Managing Water in the West

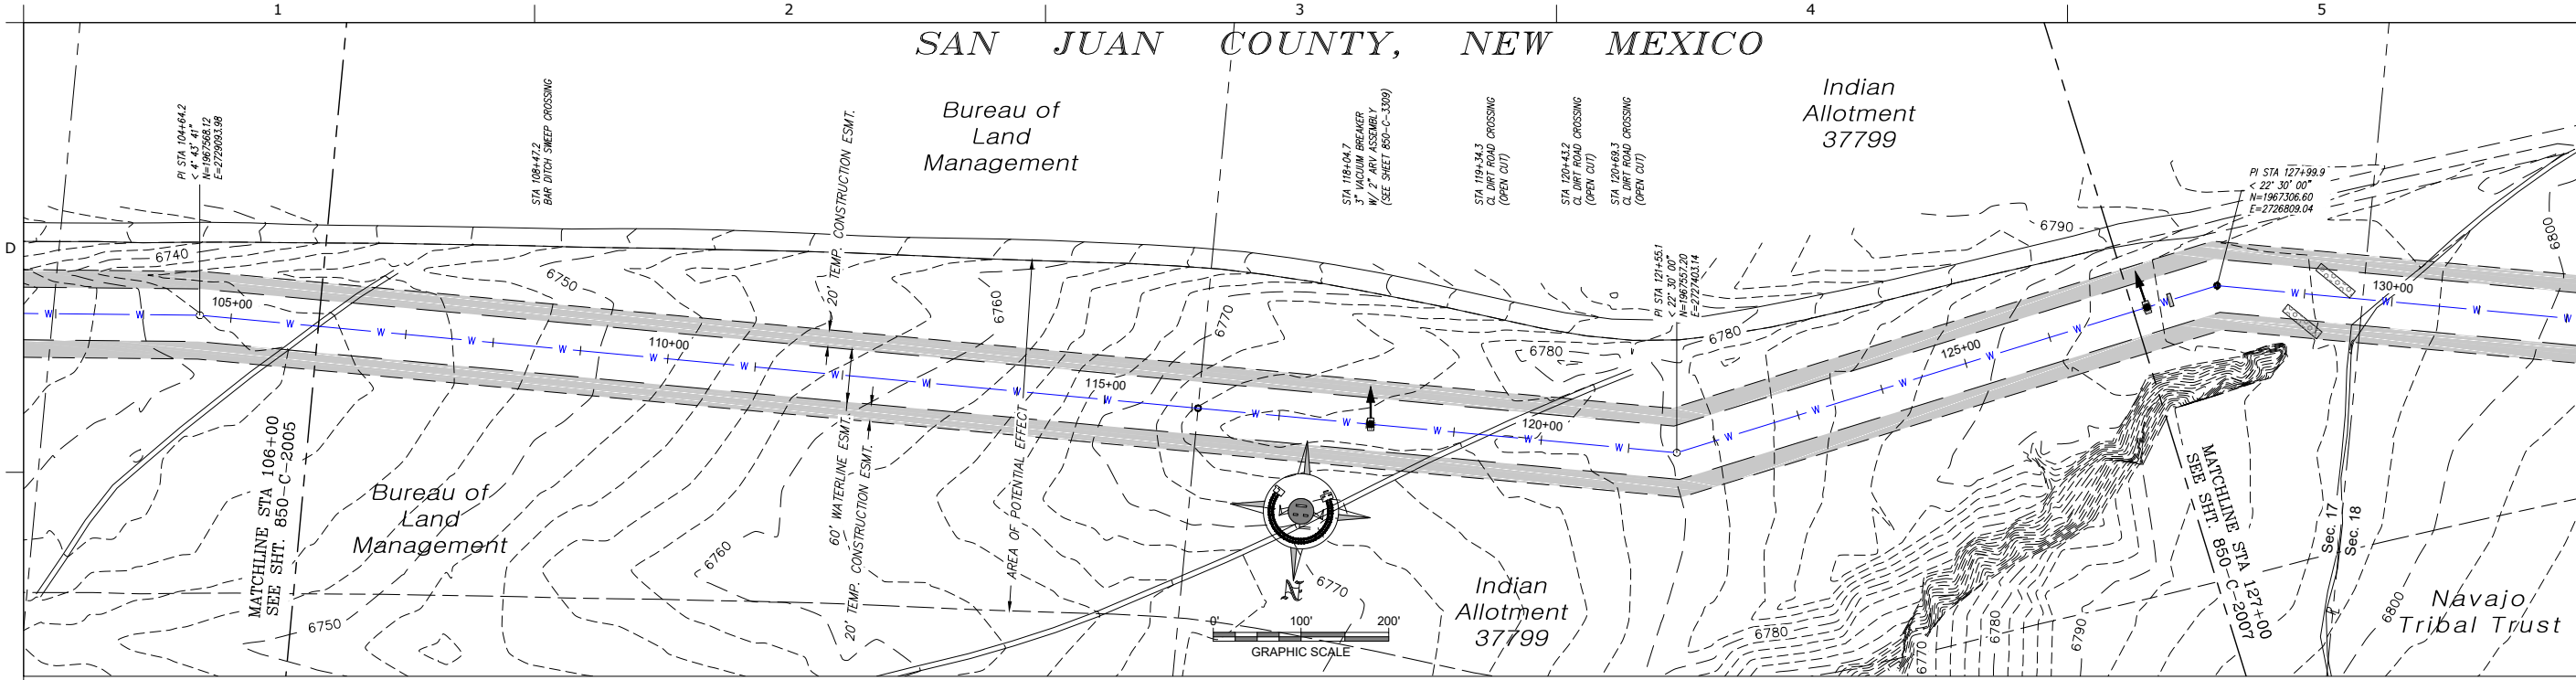

PLAN VIEW
20" WATERLINE

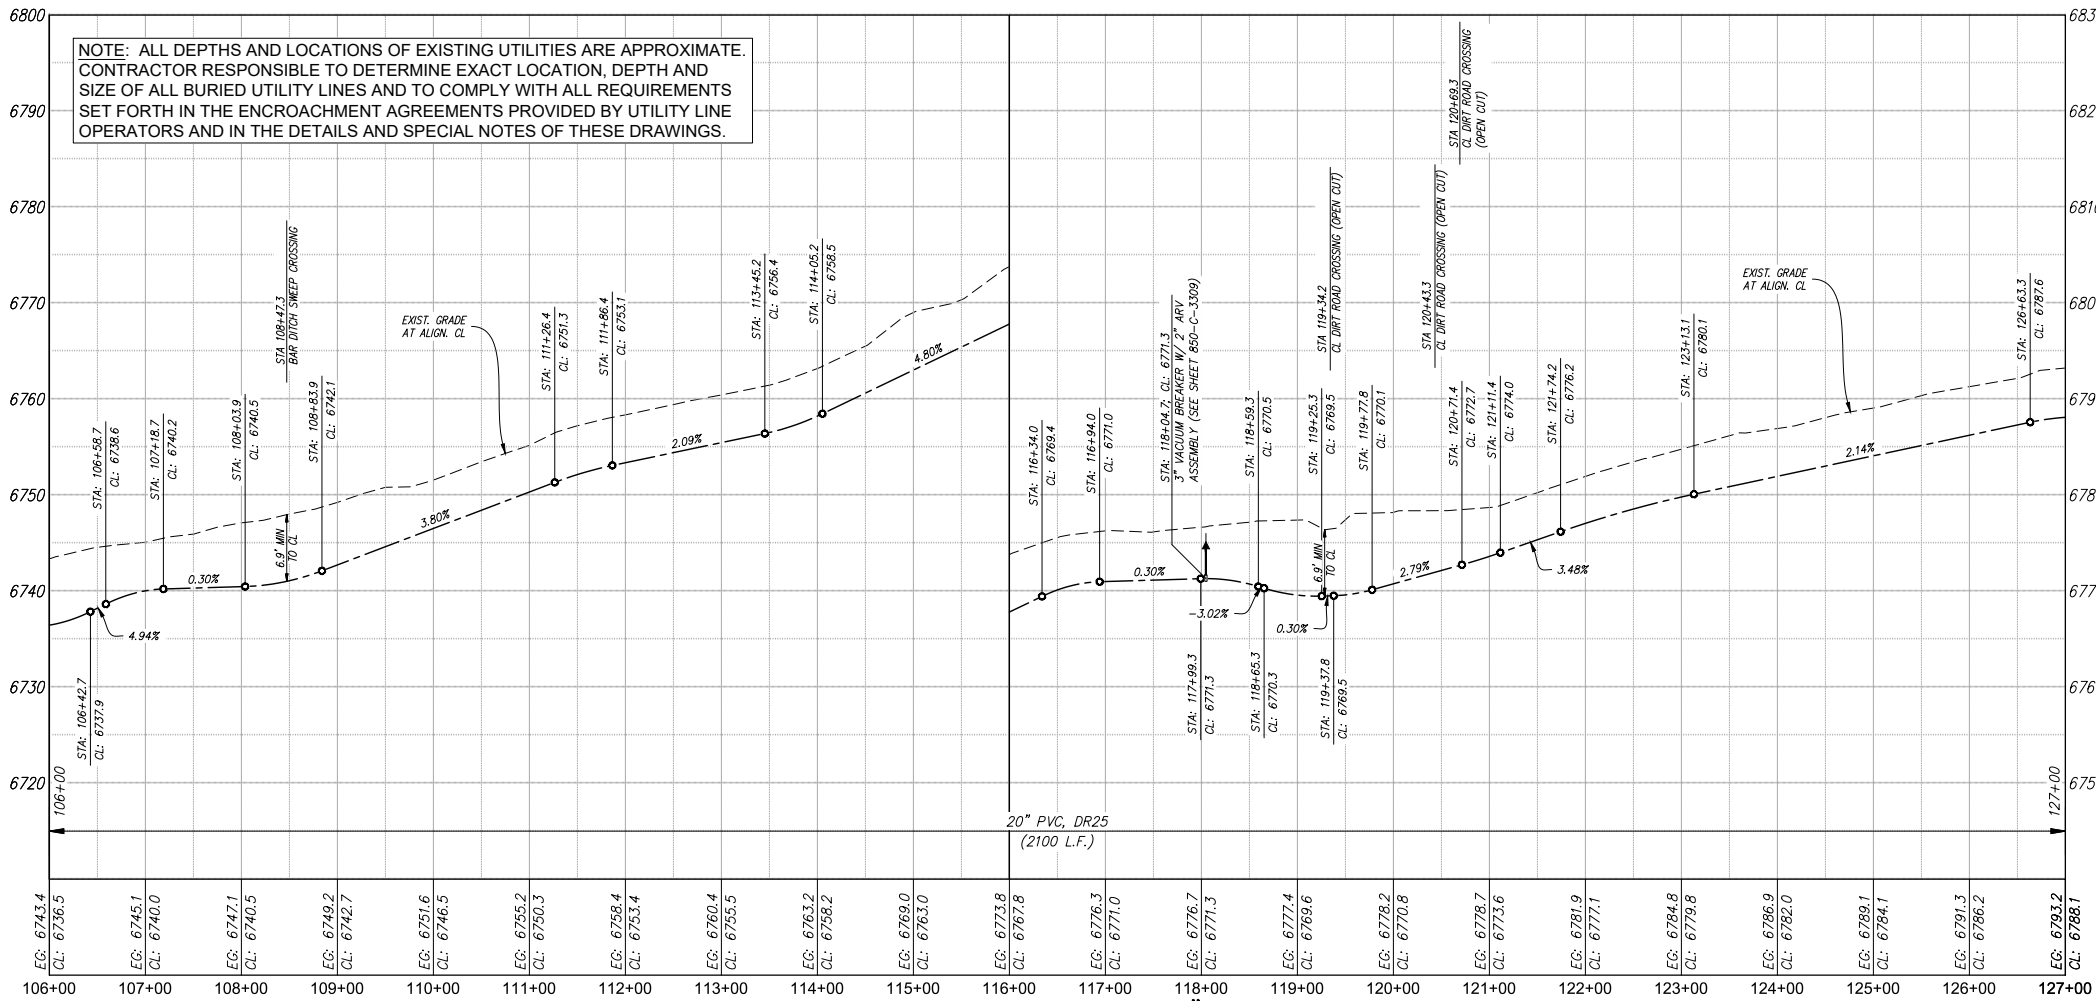

PROFILE VIEW 20" WATERLINE
SCALE: HORIZ. 1" = 200' ; VERT. 1" = 20'

ALWAYS THINK SAFETY

U.S. DEPARTMENT OF THE INTERIOR
BUREAU OF RECLAMATION
NAVAJO-GALLUP WATER SUPPLY PROJECT
NEW MEXICO

CUTTER LATERAL - REACH 21
WATER PIPELINE

NO.	DATE	REVISION	BY	APVD
0	12/02/018	ISSUED FOR CONSTRUCTION	TT	JG

T. Tadano
DESIGNED
M. Howard / A. Vogenthaler
DRAWN
J. Garcia
CHECKED
TECH. APPR.
APPROVED
FARMINGTON, NM 2018-11-28



REACH 21 PIPELINE

PLAN & PROFILE STA
106+00 To 127+00

850-C-2006

SHEET 363 OF 405




U.S. DEPARTMENT OF THE INTERIOR
BUREAU OF RECLAMATION
NAVAJO-GALLUP WATER SUPPLY PROJECT
NEW MEXICO


WATER PIPELINE



SHEET 364 OF 405

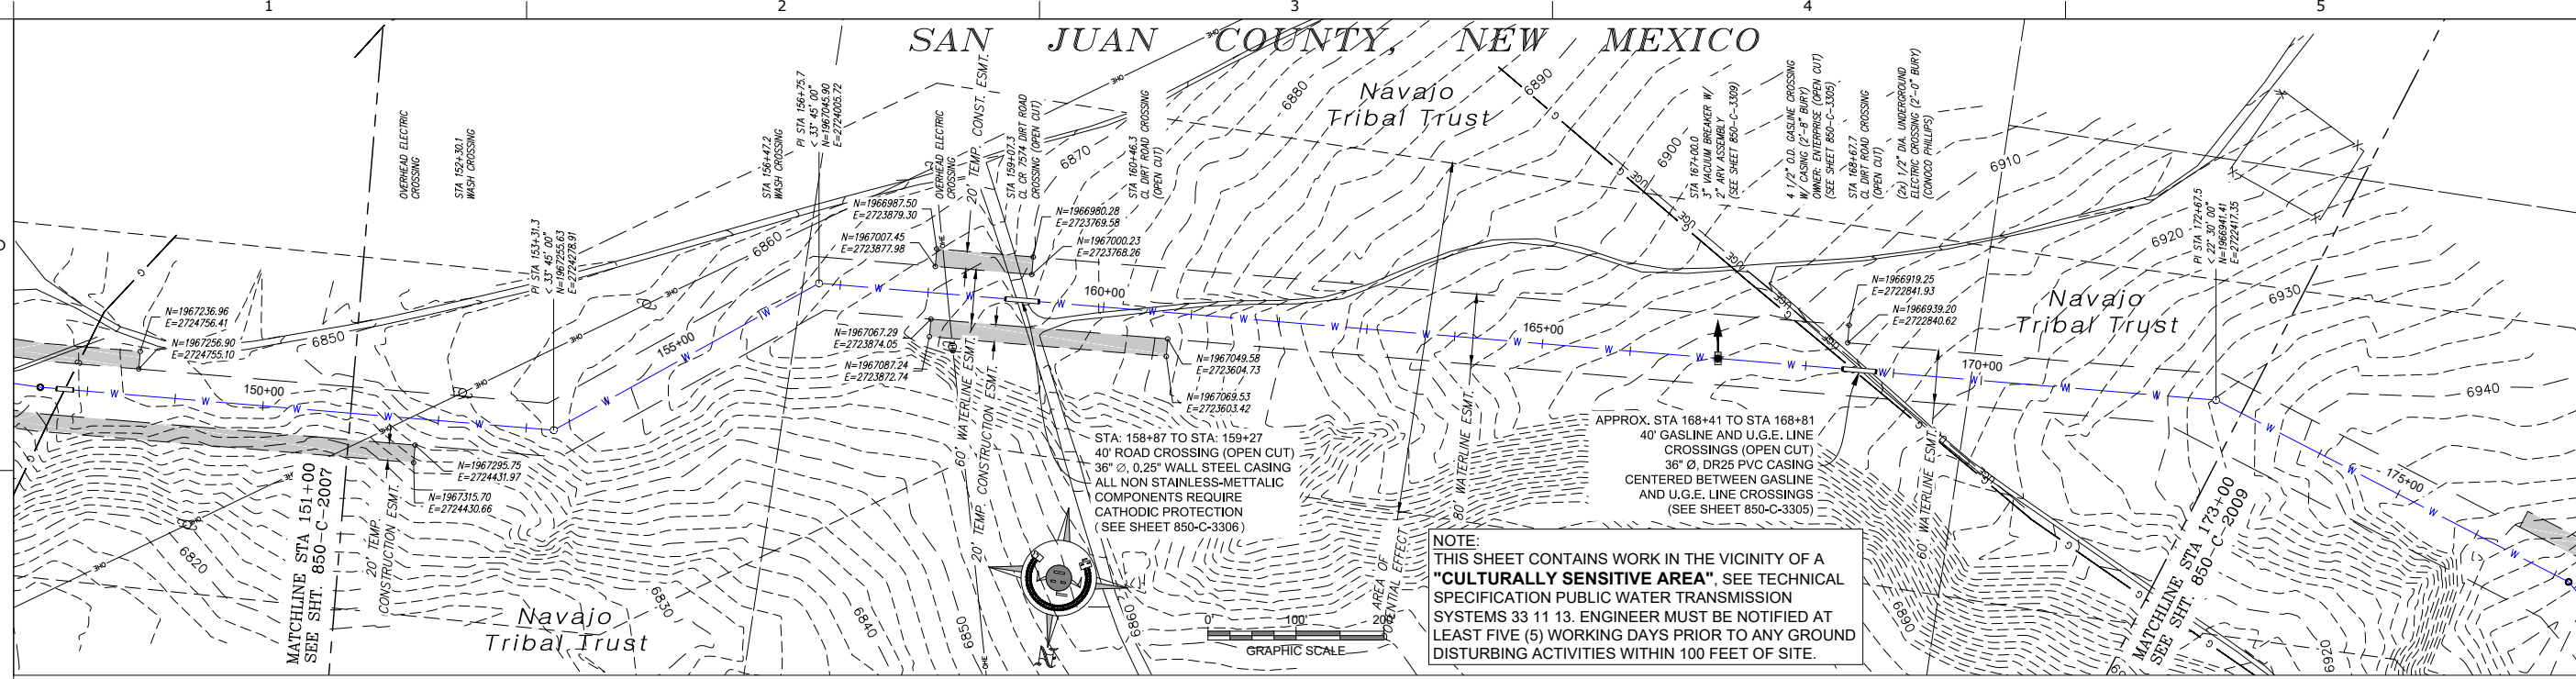

PLAN VIEW
20" WATERLINE

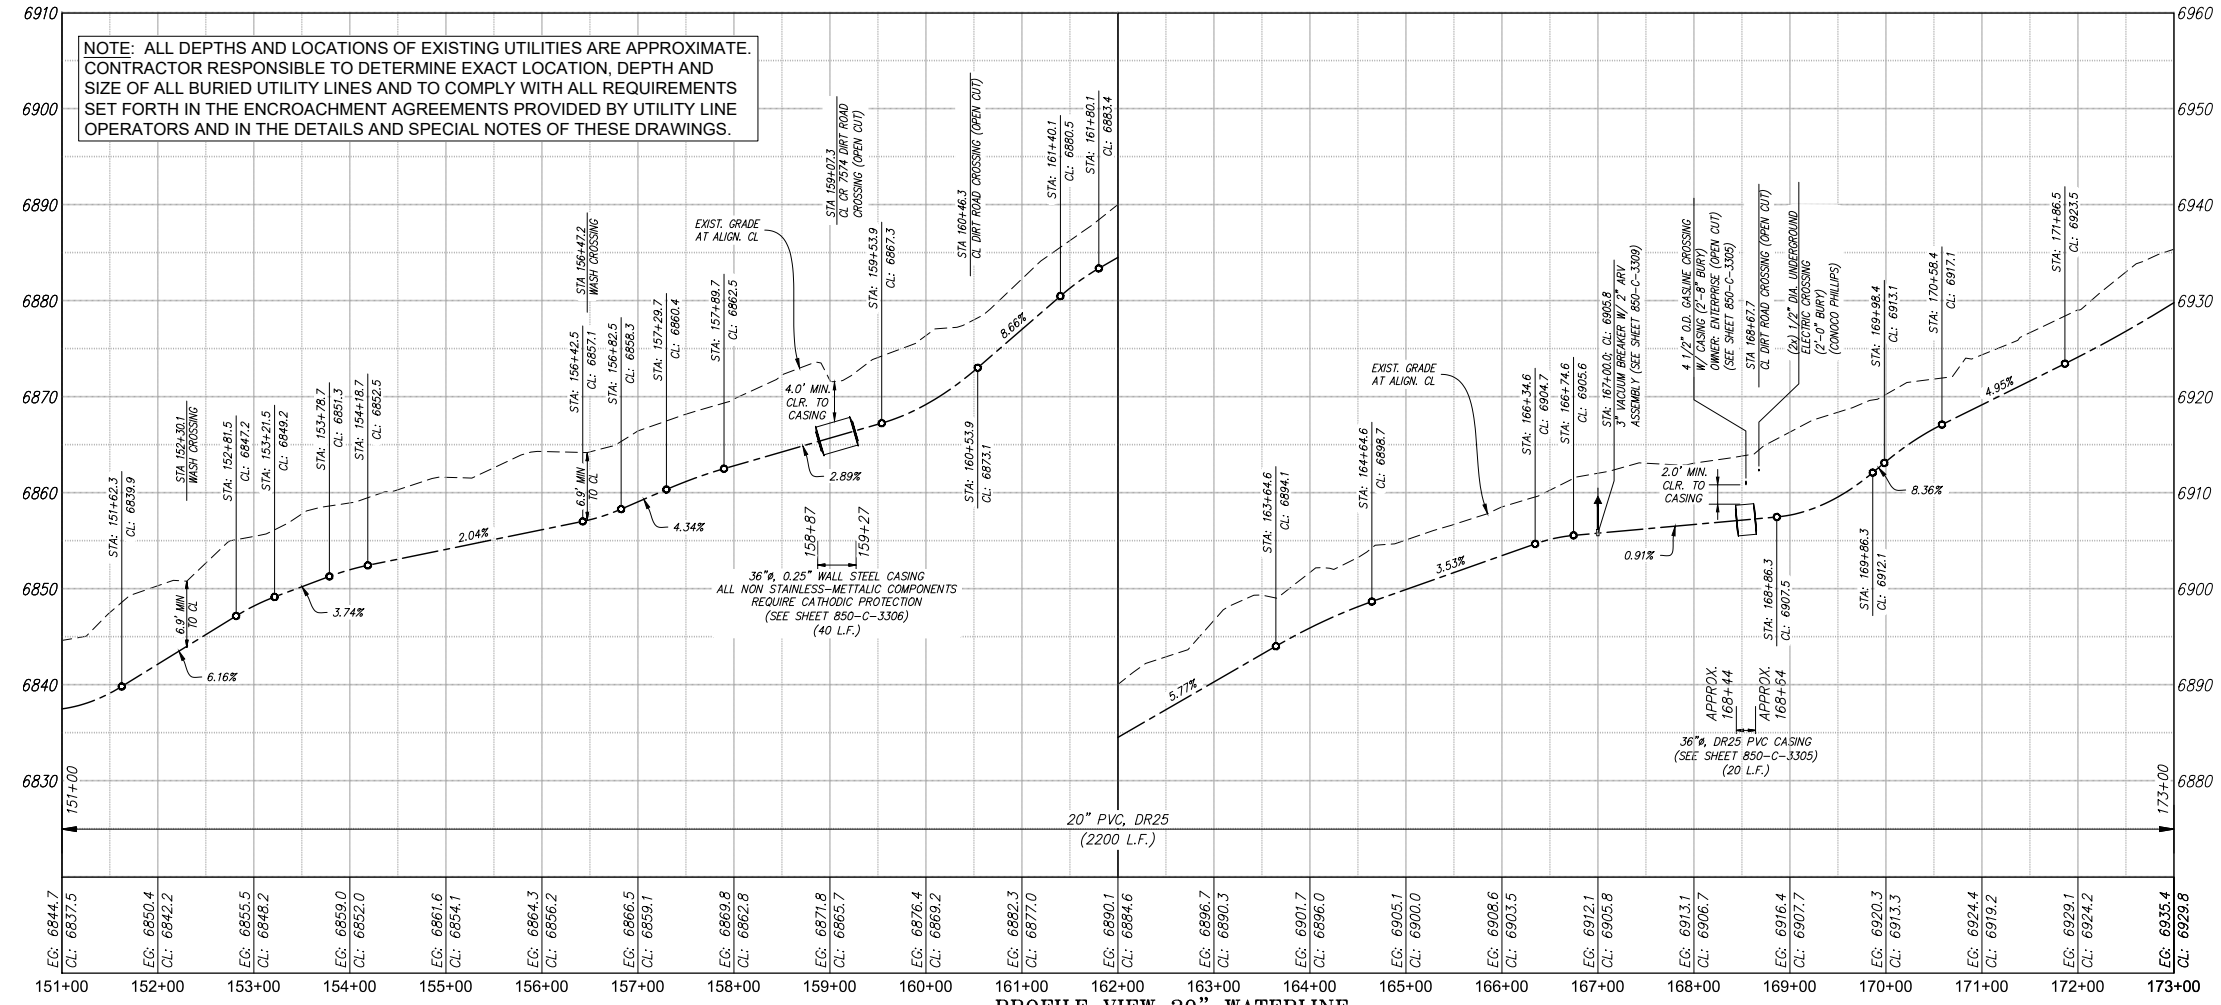

PROFILE VIEW 20" WATERLINE
SCALE: HORIZ. 1" = 200' ; VERT. 1" = 20'



ALWAYS THINK SAFETY

U.S. DEPARTMENT OF THE INTERIOR
BUREAU OF RECLAMATION
NAVAJO-GALLUP WATER SUPPLY PROJECT
NEW MEXICO

CUTTER LATERAL - REACH 21
WATER PIPELINE

NO.	DATE	REVISION	BY	APVD
0	12/10/2018	ISSUED FOR CONSTRUCTION	TT	JG

T. Tadano
DESIGNED
M. Howard / A. Vogenthaler
DRAWN
J. Garcia
CHECKED
TECH. APPR.
APPROVED
FARMINGTON, NM 2018-11-28



REACH 21 PIPELINE
PLAN & PROFILE STA
151+00 TO 173+00
850-C-2008
SHEET 365 OF 405



WATER PIPELINE



T. Tadano
DESIGNED
M. Howard / A. Vogenthaler
DRAWN
J. Garcia
CHECKED



TECH. APPR.

APPROVED
ADMIN. APPROVAL - TITLE

FARMINGTON, NM 2018-11-26

SHEET 366 OF 405

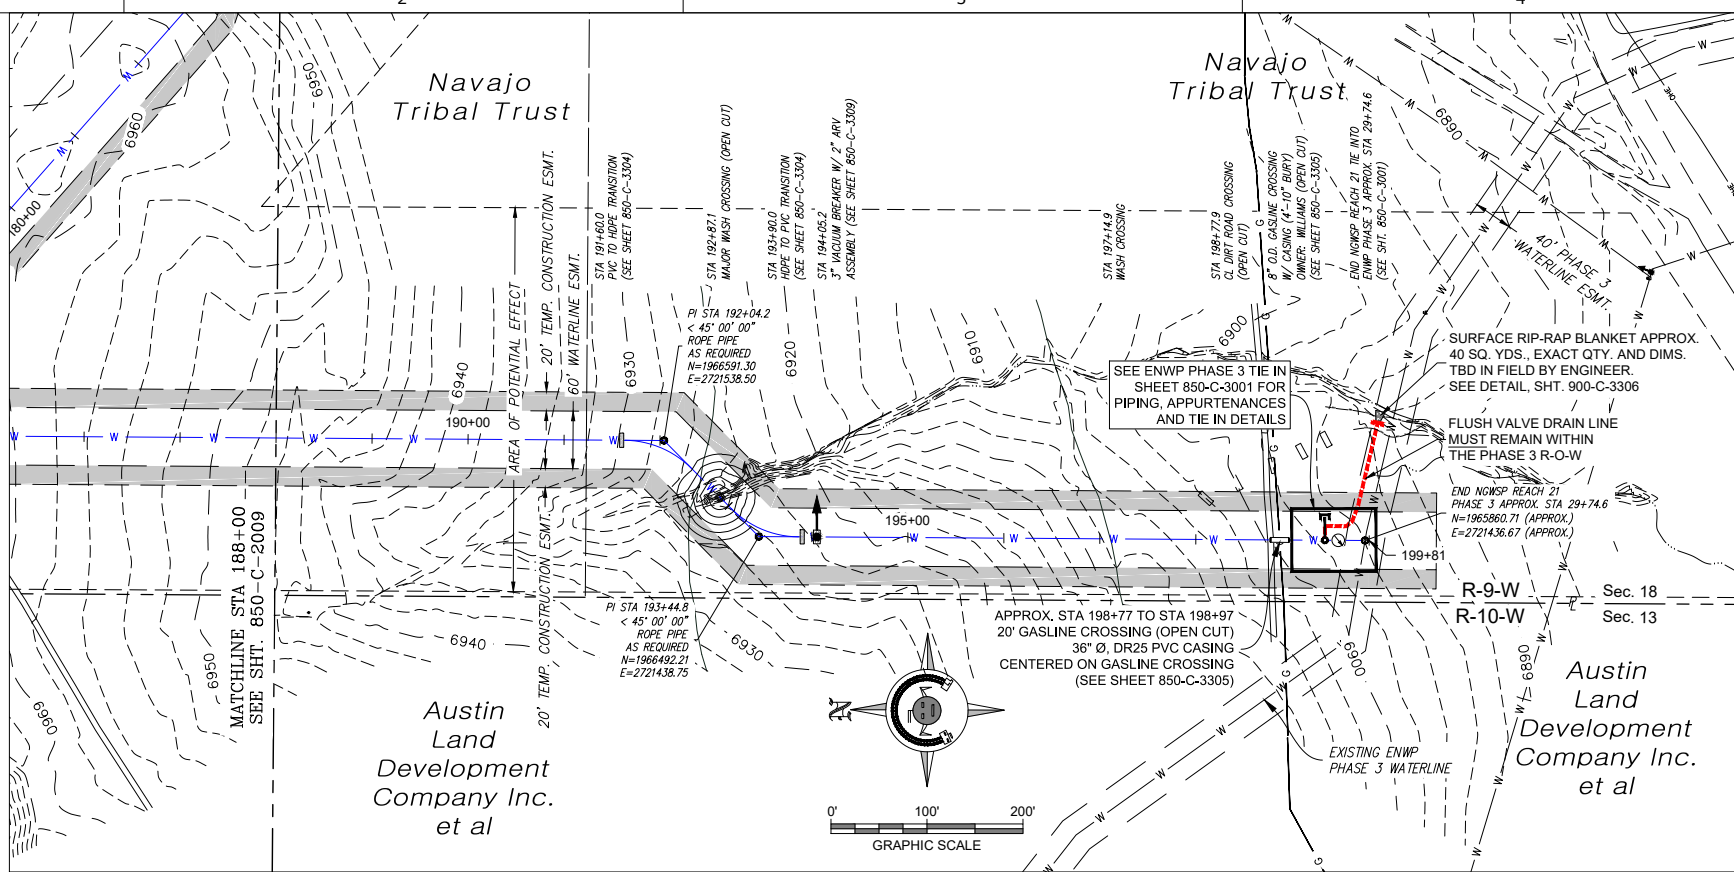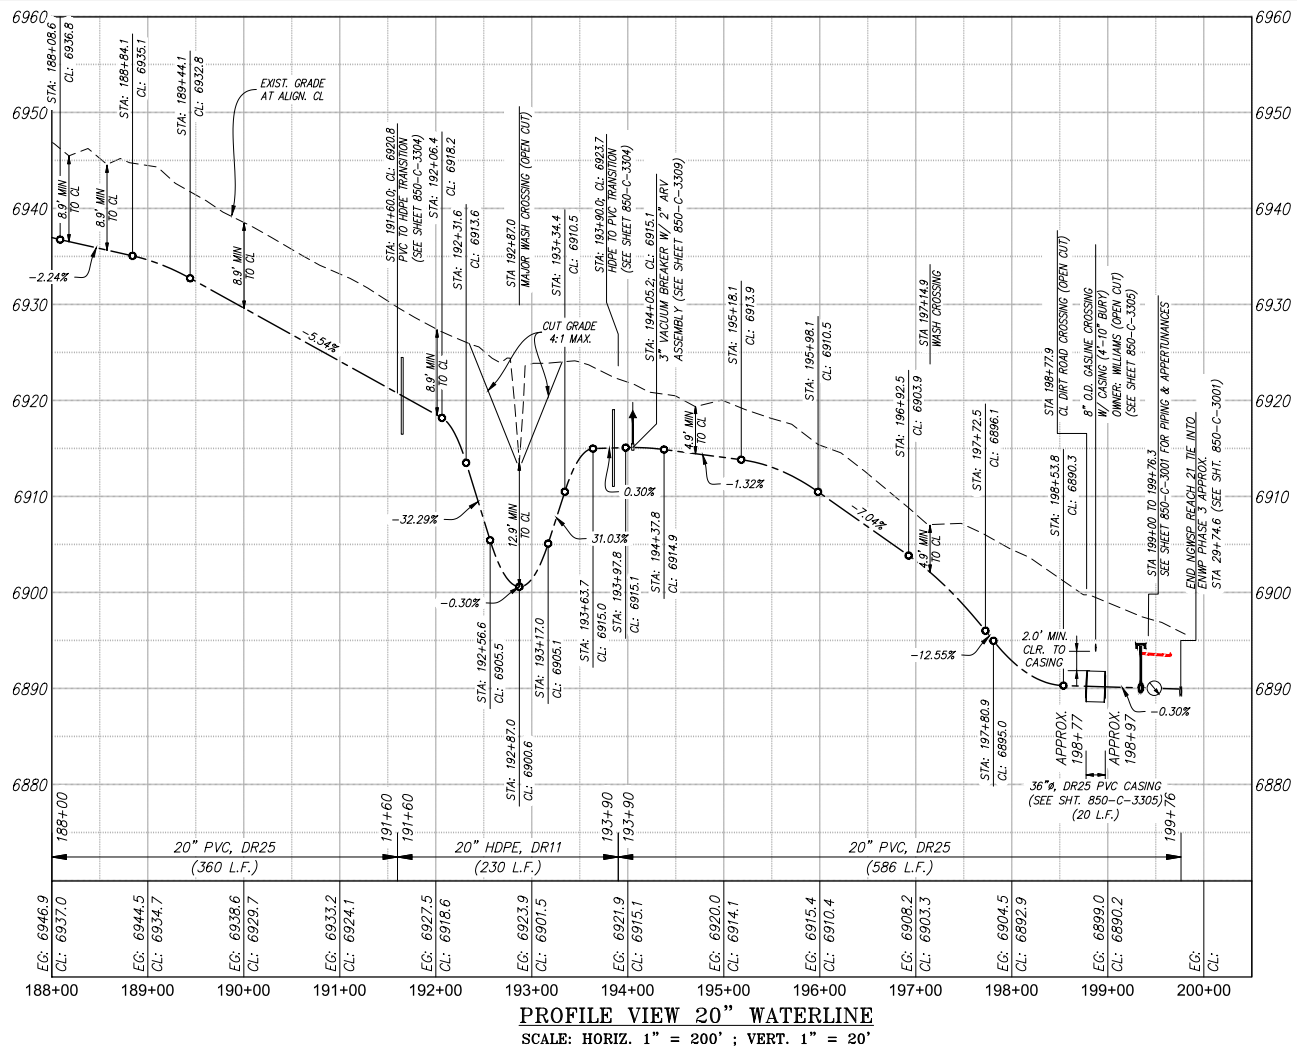

PLAN VIEW
20" WATERLINEPROFILE VIEW 20" WATERLINE
SCALE: HORIZ. 1" = 200'; VERT. 1" = 20'

NOTE:
THIS SHEET CONTAINS WORK IN THE VICINITY OF A
"CULTURALLY SENSITIVE AREA". SEE TECHNICAL
SPECIFICATION PUBLIC WATER TRANSMISSION
SYSTEMS 33 11 13. ENGINEER MUST BE NOTIFIED AT
LEAST FIVE (5) WORKING DAYS PRIOR TO ANY GROUND
DISTURBING ACTIVITIES WITHIN 100 FEET OF SITE.

ALWAYS THINK SAFETY

U.S. DEPARTMENT OF THE INTERIOR
BUREAU OF RECLAMATION
NAVAJO-GALLUP WATER SUPPLY PROJECT
NEW MEXICO

CUTTER LATERAL - REACH 21

WATER PIPELINE



NO.	DATE	REVISION	BY	APVD
0	12/02/2018	ISSUED FOR CONSTRUCTION	TT	JG

T. Tadano
DESIGNED
M. Howard / A. Vogenthaler
DRAWN
J. Garcia
CHECKED

TECH. APPR.

APPROVED

FARMINGTON, NM 2018-11-28

REACH 21 PIPELINE

PLAN & PROFILE STA
188+00 To 199+76.3

850-C-2010

SHEET 367 OF 405



SAN JUAN COUNTY, NEW MEXICO
SEC-4, T-25-N, R-9-W
BUREAU OF LAND MANAGEMENT

Bureau Of
Land Management

NOTES: 1. LOCATION OF EXISTING REACH 22 PIPING IS APPROXIMATE.
2. ALL DEPTHS AND LOCATIONS OF EXISTING UTILITIES ARE APPROXIMATE. CONTRACTOR RESPONSIBLE TO DETERMINE EXACT LOCATION, DEPTH AND SIZE OF ALL BURIED UTILITY LINES AND TO COMPLY WITH ALL REQUIREMENTS SET FORTH IN THE ENCROACHMENT AGREEMENTS PROVIDED BY UTILITY LINE OPERATORS AND IN THE DETAILS AND SPECIAL NOTES OF THESE DRAWINGS.

BEGIN REACH 21 WATERLINE,
TIE INTO REACH 22 PIPING WITH
24" RESTRAINED FLANGE ADAPTOR. ALL
NON STAINLESS-METALLIC COMPONENTS
REQUIRE CATHODIC PROTECTION.
STATION EQUATION
REACH 21 STA: -0+21.4 =
REACH 22 STA: 23093+06.5
N=1973629.68 (APPROX.)
E=2735809.41 (APPROX.)

EXISTING 24" FLANGE

FLOW

20' TEMP.
CONST. ESMT.

60' WATERLINE EASEMENT

20' TEMP.
CONST. ESMT.

24" PVC DR25
WATERLINE

6633

6632

6631



6630

6629

6628

6628

6628

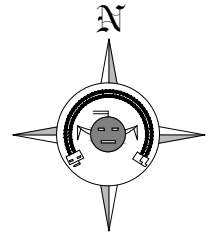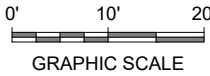

RECLAMATION
Managing Water in the West



ALWAYS THINK SAFETY

U.S. DEPARTMENT OF THE INTERIOR
BUREAU OF RECLAMATION
NAVAJO-GALLUP WATER SUPPLY PROJECT
NEW MEXICO

CUTTER LATERAL - REACH 21

WATER PIPELINE

NO.	DATE	ISSUED FOR CONSTRUCTION	REVISION	BY	APVD
0	12/10/2018			TT	JG

T. Tadano
DESIGNED
M. Howard / A. Vogenthaler
DRAWN
J. Garcia
CHECKED
TECH. APPR.
APPROVED
FARMINGTON, NM 2018-11-28




REACH 21 PIPELINE

REACH 22 TANK
SITE NO. 2 TIE IN

850-C-3000

SHEET 368 OF 405

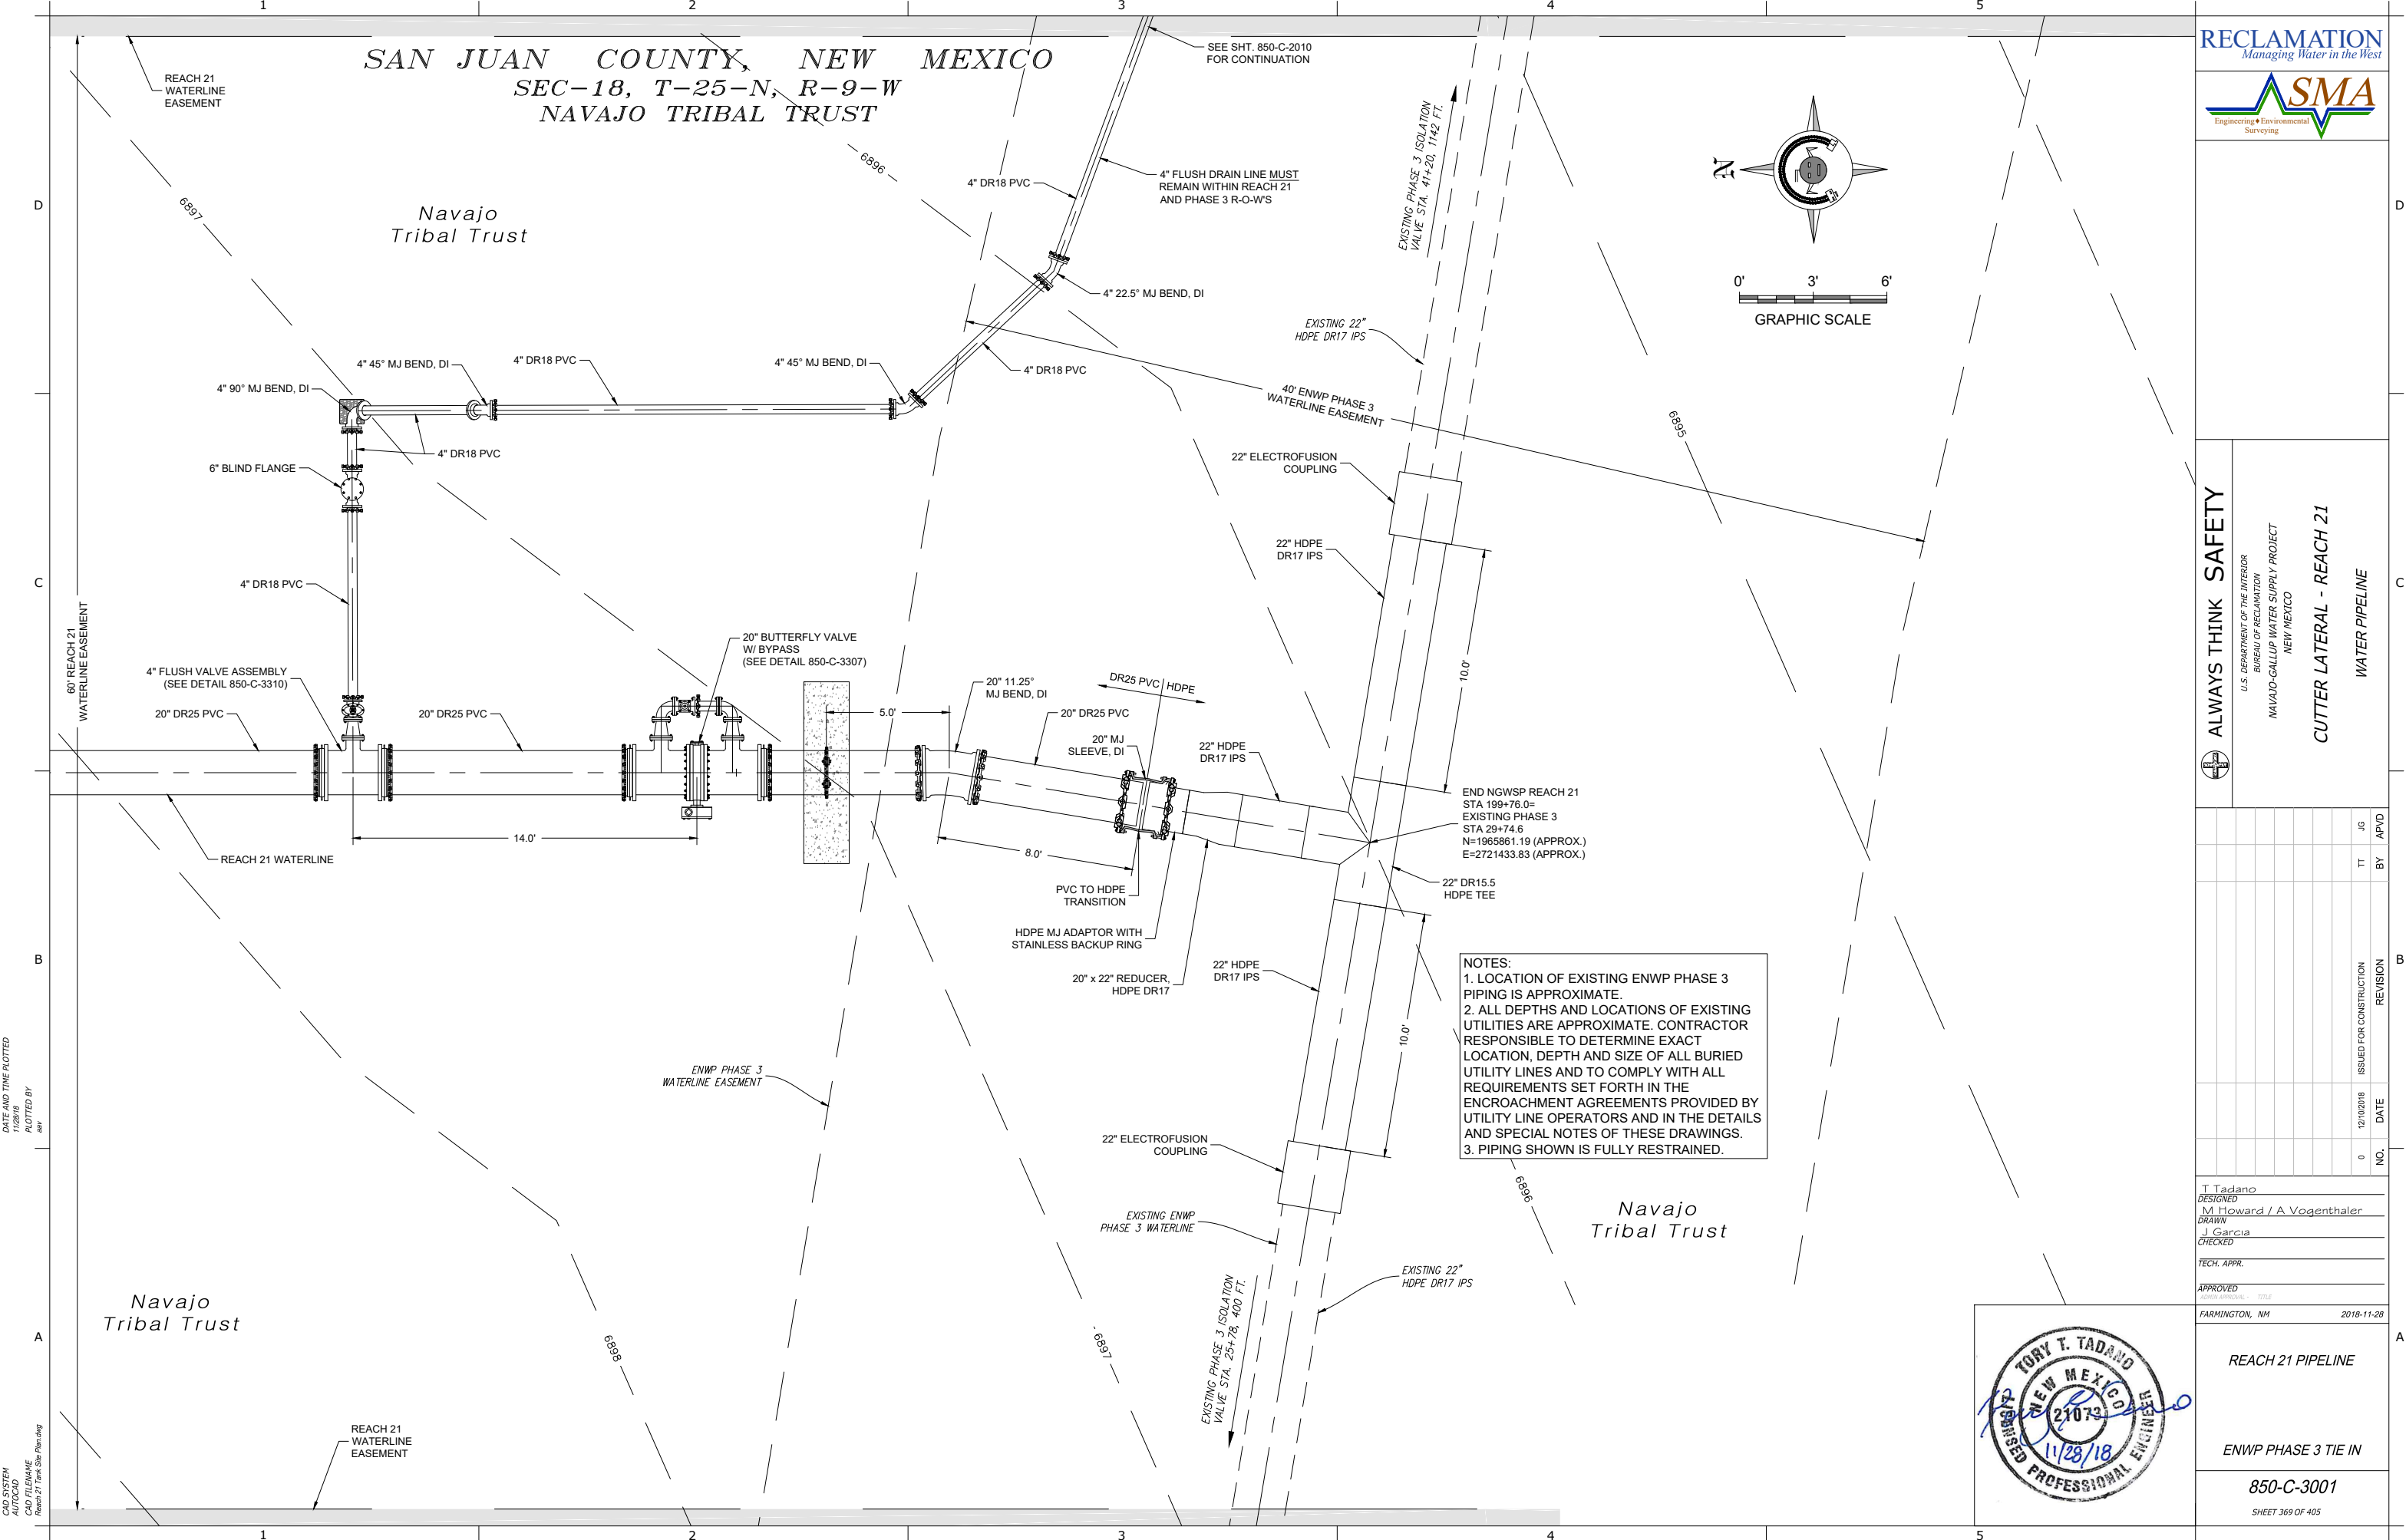

ALWAYS THINK SAFETY

U.S. DEPARTMENT OF THE INTERIOR
BUREAU OF RECLAMATION
NAVAJO-GALLUP WATER SUPPLY PROJECT
NEW MEXICO

CUTTER LATERAL - REACH 21
WATER PIPELINE


NO.	DATE	REVISION	BY	APVD
0	12/10/2018	ISSUED FOR CONSTRUCTION	TT	JG

T. Tadano
DESIGNED
M. Howard / A. Vogenthaler
DRAWN
J. Garcia
CHECKED

TECH. APPR.

APPROVED

FARMINGTON, NM 2018-11-28

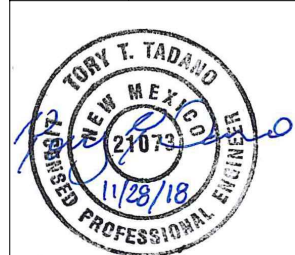

REACH 21 PIPELINE

ENWP PHASE 3 TIE IN

850-C-3001

SHEET 369 OF 405




KEYED NOTES - DZ TANK SITE

Item No.	Description
1	8" MJ D.I. END CAP
2	THRUST BLOCK (2.5' x 2.5' x 2.0') SEE SHEET 850-C-3303)

NOTES:

1. ALL BURIED METALLIC COMPONENTS, INCLUDING PIPES, FITTINGS, VALVES, COUPLINGS, ETC. SHALL BE CATHODICALLY PROTECTED. ELECTRICALLY ISOLATE ALL TANK AND BUILDING CONNECTIONS IN ACCORDANCE WITH CATHODIC PROTECTION SYSTEM DESIGN. CP SYSTEM DESIGN TO BE PROVIDED BY CONTRACTOR, PER SPECIFICATIONS. .
2. ALL STEEL PIPE AND FITTINGS SHALL BE STANDARD WALL THICKNESS UNLESS OTHERWISE NOTED.
3. ALL BURIED STEEL PIPE SHALL BE COLD-APPLIED TAPE COATED AND FUSION-BONDED EPOXY COATED, PER SPECIFICATIONS.
4. ALL STEEL PIPE AND FITTINGS BEYOND TANK AND BUILDING FOUNDATIONS SHALL BE SHOP- OR FIELD-WELDED UNLESS OTHERWISE NOTED. ALL FIELD-WELDED PIPES AND FITTINGS SHALL BE RE-COATED PER SPECIFICATIONS AFTER WELDING.

NOTE:
CONTRACTOR RESPONSIBLE TO VERIFY AND
ALIGN ACTUAL FOUNDATION DIMENSIONS
AND LOCATIONS OF EXISTING TANK PIPING
INLETS, OUTLETS AND DRAINS IN THE FIELD

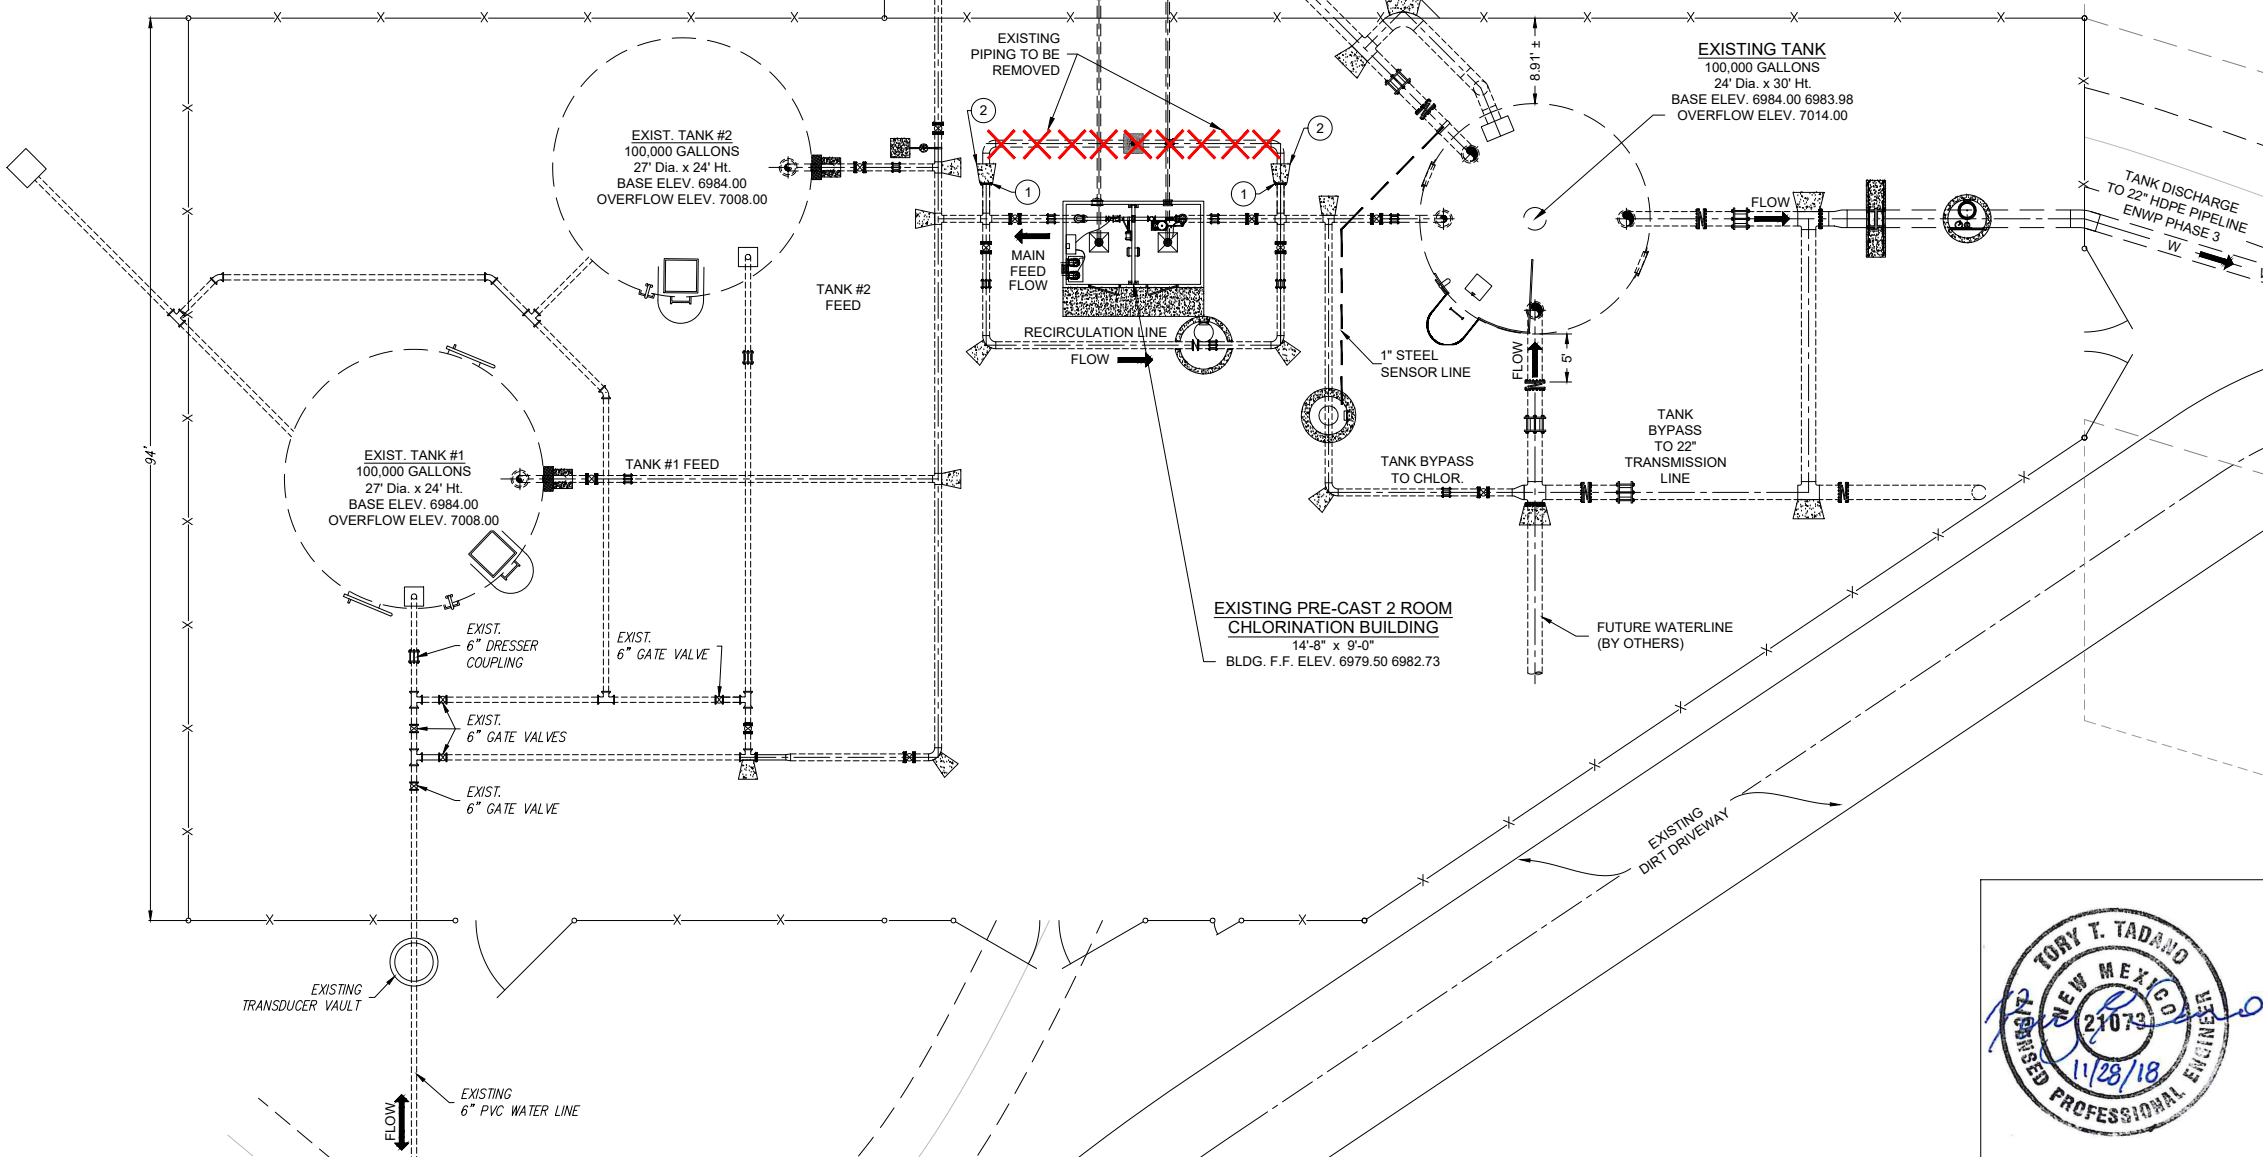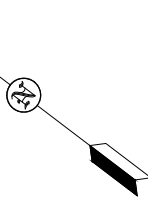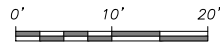

ALWAYS THINK SAFETY

U.S. DEPARTMENT OF THE INTERIOR
BUREAU OF RECLAMATION
NAVAJO-GALLUP WATER SUPPLY PROJECT
NEW MEXICO
CUTTER LATERAL - REACH 21
WATER PIPELINE

NO.	DATE	ISSUED FOR CONSTRUCTION	REVISION	BY	APVD
0	12/02/018			TT	JG

T. Tadano
DESIGNED
M. Howard / A. Vogenthaler
DRAWN
J. Garcia
CHECKED
TECH. APPR.
APPROVED
FARMINGTON, NM 2018-11-28



REACH 21 PIPELINE
DZ TANK SITE PIPING
PLAN UPDATES
850-C-3002
SHEET 370 OF 405

NOTES:


1. CLSM MAY BE USED IN LIEU OF COMPACTED SELECT MATERIAL AT CONTRACTOR'S OPTION AND EXPENSE.
2. ANY SECTION OF PIPE EMBEDDED IN COMPACTED SELECT MATERIAL THAT FAILS TO MEET SOIL CLASSIFICATION AND/OR COMPACTION REQUIREMENTS SHALL BE DUG UP, RE-BURIED, RE-COMPACTED AND RE-TESTED AT CONTRACTOR'S SOLE EXPENSE.
3. MINIMUM CLEARANCES BETWEEN PIPE AND TRENCH WALL MUST BE MET PRIOR TO PLACING EMBEDMENT (WHETHER COMPACTED SELECT MATERIAL OR CLSM). INCREASE CLEARANCES AND/OR TRENCH WIDTH AS NEEDED TO ALLOW FOR COMPACTION AND/OR TO ENSURE ADEQUATE CLSM LAYER THICKNESS IN HAUNCH AREAS AND PIPE SPRING LINE. DO NOT ALLOW PIPE TO REST AGAINST TRENCH WALL.
4. ROUNDED TRENCH BOTTOMS MAY BE USED IN CONJUNCTION WITH CLSM, PROVIDED THE THICKNESS OF SOIL CEMENT AROUND THE PIPE IS AT NO POINT LESS THAN 3".

SIDE CLEARANCE TABLE FOR SOIL TRENCH AND SELECT MATERIAL OR CLSM EMBEDMENT							
HEIGHT OF COVER	CMP	DUCTILE IRON		PVC		HDPE	
		MATERIAL TYPE 2*	MATERIAL TYPE 3*	MATERIAL TYPE 2	MATERIAL TYPE 3	MATERIAL TYPE 2	MATERIAL TYPE 3
<= 10'	12"	12"	12"	12"	12"	24"	24"
<= 15'	NA	12"	12"	12"	12"	24"	24"
<= 20'	NA	NA	NA	12"	12"	24"	24"


- NA - NOT APPLICABLE
- * WHEN BACKFILL IS COMPACTED, PROVIDE AN ADDITIONAL 6" OF SIDE CLEARANCE.
1. BACKFILL CANNOT EXCEED 5' UNTIL EMBEDMENT OBTAINS AN UNCONFINED COMPRESSIVE STRENGTH OF 30 PSI.
2. DUCTILE IRON PIPE INCLUDES STANDARD WATER PRESSURES OF 250 AND 300 PSI.
3. PVC PIPE INCLUDES DR RATIOS OF 18, 21, AND 25.
4. HDPE PIPE IS FOR DR11 ONLY.

TRENCH SELECTION MAXIMUM DEPTH OF BORE USING CLSM EMBEDMENT			
PIPE MATERIAL	PIPE SIZE/ CLASS	MAXIMUM COVER DEPTH* (FEET)	
		MATERIAL TYPE 2	MATERIAL TYPE 3
PVC	24" DR25	16	12
PVC	24" DR21	20	15
PVC	20" DR25	17	13
PVC	20" DR21	20	16
PVC	20" DR18	20	20
HDPE	20" DR11	20	20
STEEL	ALL DIAMETERS	NA	NA
DUCTILE IRON	ALL DIAMETERS	NA	NA


- NA - NOT ALLOWED - NATIVE MATERIAL EMBEDMENT NOT ALLOWED.
- * THE MAXIMUM COVER ALLOWED MAY BE INCREASED BASED ON THE TRENCH SIDE WALL STRENGTH AS APPROVED BY THE COR AND BASED ON INPUT FROM THE DESIGN ENGINEER.

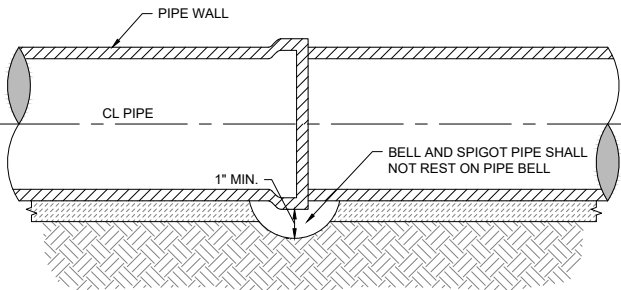


TYPICAL BELL HOLE DETAIL
NOT TO SCALE

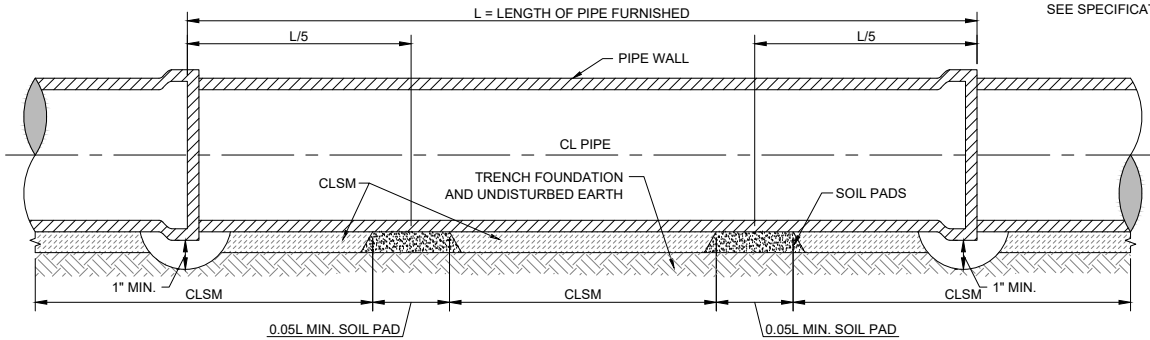

SOIL CEMENT INSTALLATION WITH SOIL PADS
NOT TO SCALE

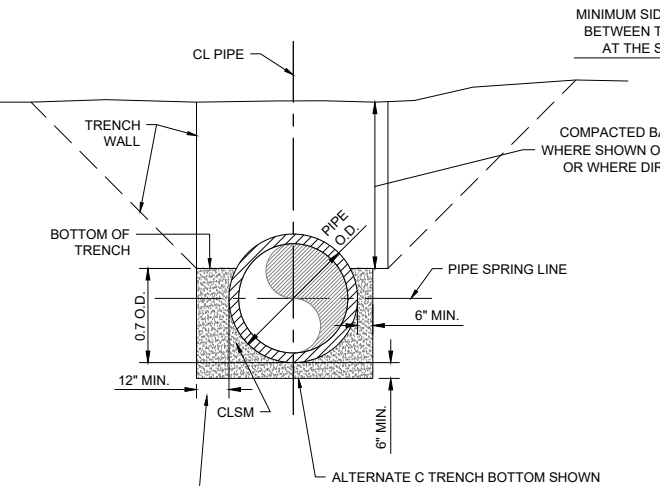


ROCK TRENCH - MATERIAL TYPE 1
NOT TO SCALE

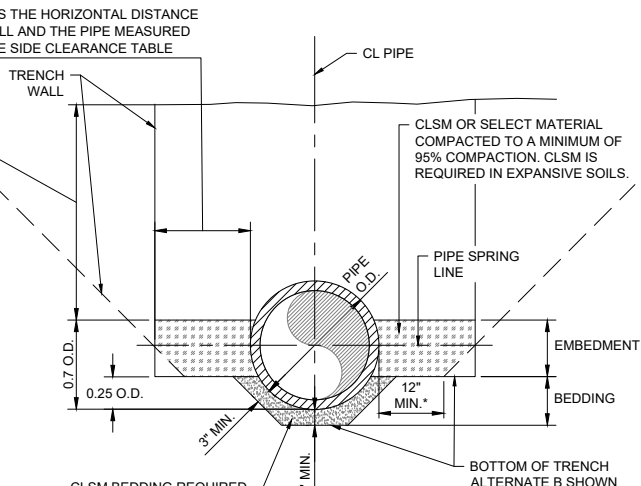


SOIL TRENCH - MATERIAL TYPE 2 & 3
NOT TO SCALE

MINIMUM PERCENT COMPACTION FOR EMBEDMENT IN NON-TRAFFICKED AREAS	
CLEAN COARSE-GRAINED SOILS	
Cover Depth	Minimum Compaction
4' to 15'	85%
15' to 20'	95%
Coarse-grained soils (sand or gravel), GW, GP, SW, SP, with less than 12% fines	
SANDY OR GRAVELLY FINE-GRAINED SOILS & COARSE-GRAINED SOILS WITH FINES	
Cover Depth	Minimum Compaction
4' to 10'	85%
10' to 12'	95%
Fine-grained soils (LL<50) Soils with medium to no plasticity, CL, ML, ML-CL, with more than 30% coarse-grained particles, or Coarse-grained soils (sand or gravel), GM, GC, SM, SC, with more than 12% fines	

- NOTES ON COMPACTION:
1. ALL COMPACTION VALUES BASED ON STD. PROCTOR, ASTM D698. SOIL CLASSIFICATIONS BASED ON ASTM C117, C136.
2. EMBEDMENT WITHIN DRIVING SURFACES OF ALL ROADS, DRIVEWAYS AND PARKING AREAS SHALL BE COMPACTED TO AT LEAST 95% STD. PROCTOR, REGARDLESS OF SOIL TYPE. SOIL CEMENT MAY BE USED IN LIEU OF COMPACTED SELECT MATERIAL.

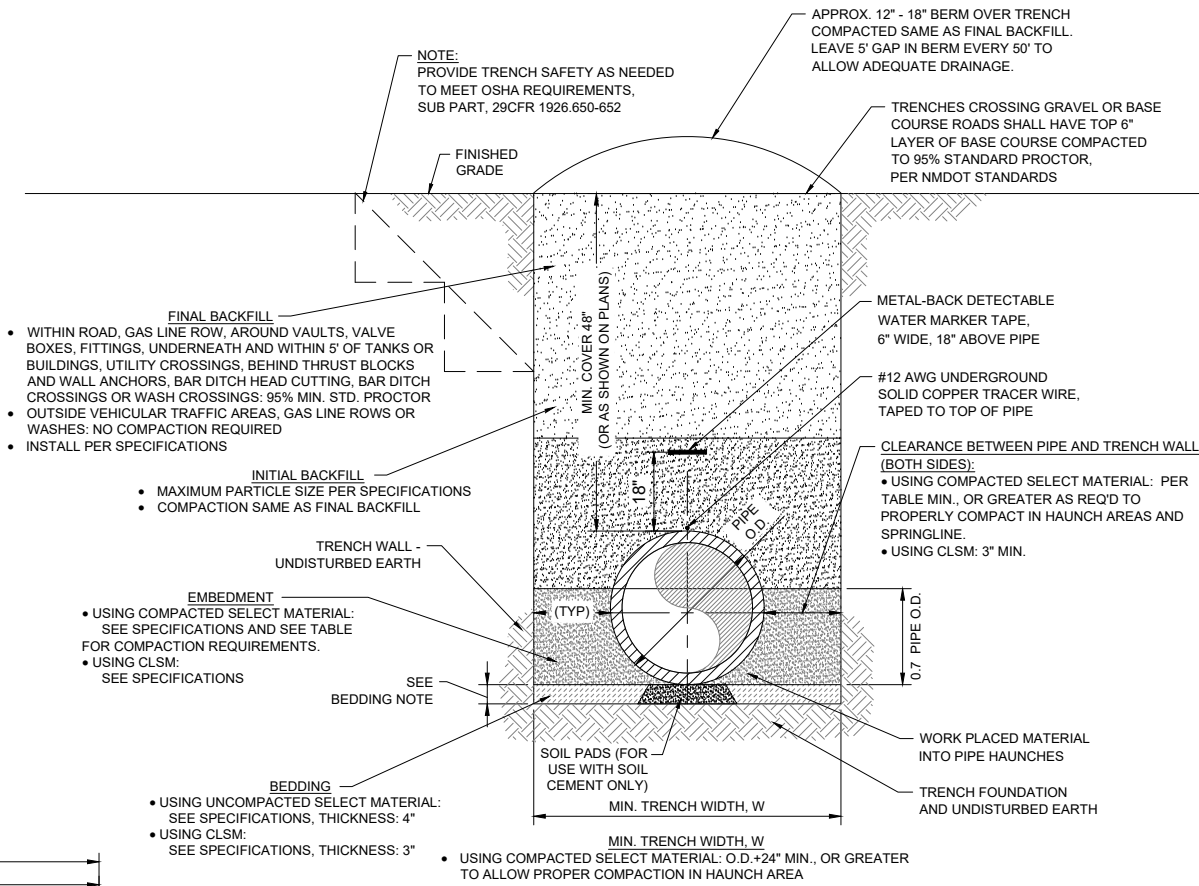


TYPICAL TRENCH DETAIL
NOT TO SCALE

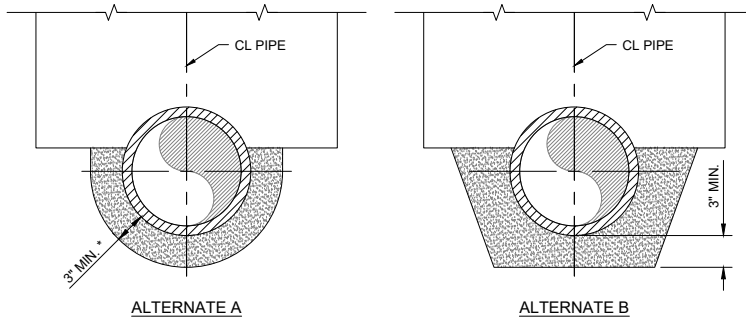

ALTERNATE A

ALTERNATE B

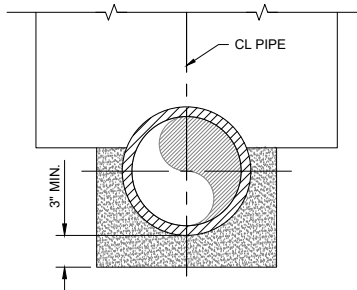

ALTERNATE C

*6" MINIMUM REQUIRED BETWEEN BOTTOM OF PIPE AND ROCK SURFACES

ACCEPTABLE TRENCH BOTTOMS FOR CLSM
NOT TO SCALE

NATIVE MATERIAL PROPERTIES

MATERIAL TYPE 1 - TYPICAL TRENCH WALL MATERIALS WOULD BE ROCK MATERIALS CLASSIFIED AS SANDSTONE, CLAYSTONE, MUDSTONE, OR SILTSTONE; CEMENTED SOILS; AND CLAYEY MATERIAL WITH IN-PLACE DENSITIES OF 95% STANDARD PROCTOR OR HIGHER.

MATERIAL TYPE 2 - TYPICAL TRENCH WALL MATERIALS WOULD INCLUDE SILTY OR CLAYEY MATERIAL WITH IN-PLACE DENSITIES BETWEEN 85% AND 95% STANDARD PROCTOR; OR COHESIVE SOILS WITH IN-PLACE RELATIVE DENSITIES 40% OR GREATER.

MATERIAL TYPE 3 - TYPICAL TRENCH WALL MATERIALS WOULD INCLUDE LOW-DENSITY COHESIONLESS SOILS (CLEAN SANDS AND / OR LOOSE CLEAN GRAVELS) WITH AN IN-PLACE RELATIVE DENSITY BELOW 40%; ELASTIC SILT; LOW DENSITY SILTY OR CLAYEY SOILS WITH A DENSITY BELOW 85% STANDARD PROCTOR.

ALWAYS THINK SAFETY

U.S. DEPARTMENT OF THE INTERIOR
BUREAU OF RECLAMATION
NAVAJO-GALLUP WATER SUPPLY PROJECT
NEW MEXICO

CUTTER LATERAL - REACH 21
WATER PIPELINE

NO.	DATE	ISSUED FOR CONSTRUCTION	REVISION	BY	APVD
0	12/02/018			TT	JG

T. Tadano
DESIGNED
M. Howard / A. Vogenthaler
DRAWN
J. Garcia
CHECKED
TECH. APPR.
APPROVED
FARMINGTON, NM 2018-11-28

REACH 21 PIPELINE


PIPELINE TRENCH
DETAILS

850-C-3301


SHEET 371 OF 405




- NOTES:
- EXISTING FENCE SHALL NOT BE CUT UNTIL SECURED TO H-BRACE ASSEMBLY.
 - INSTALL RANCHER STYLE GATE AT ALL FENCE CROSSINGS UNLESS SPECIFICALLY NOTED OTHERWISE ON PLANS.

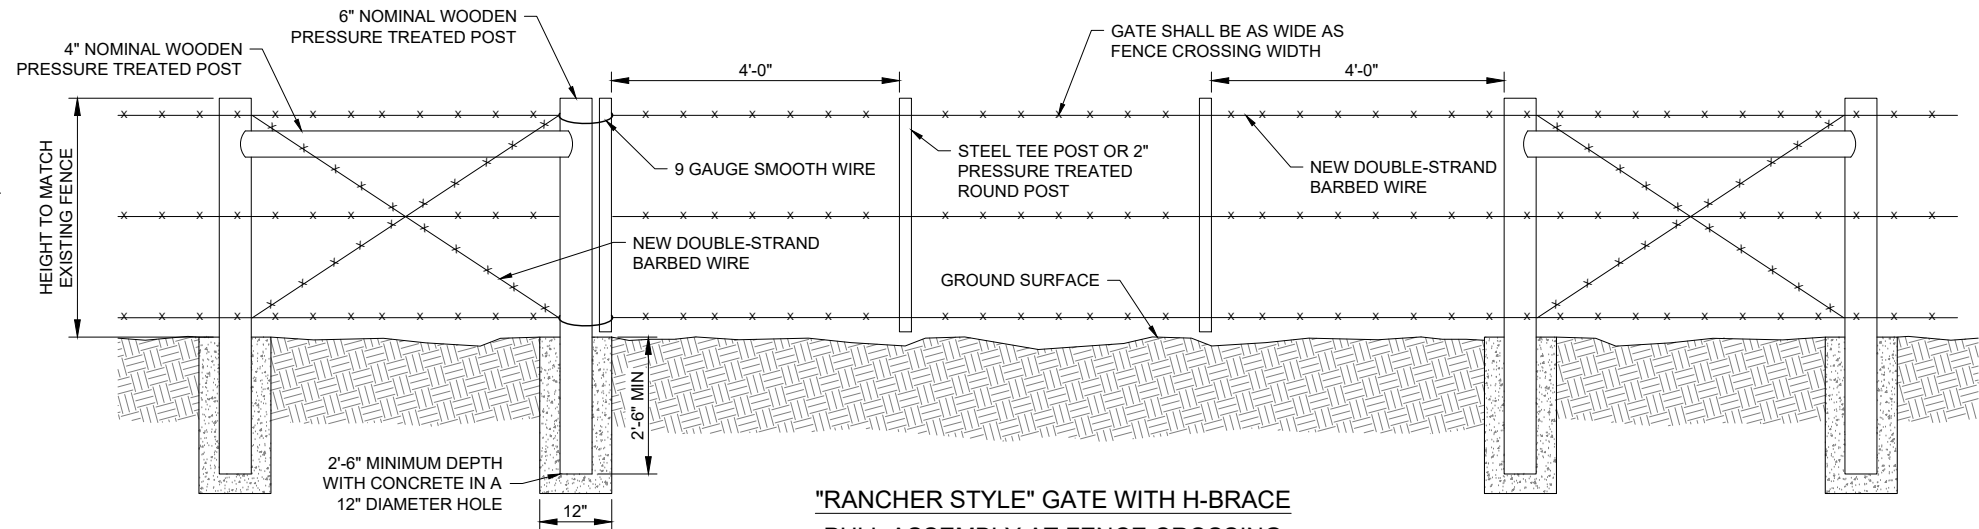


"RANCHER STYLE" GATE WITH H-BRACE
PULL ASSEMBLY AT FENCE CROSSING
NOT TO SCALE

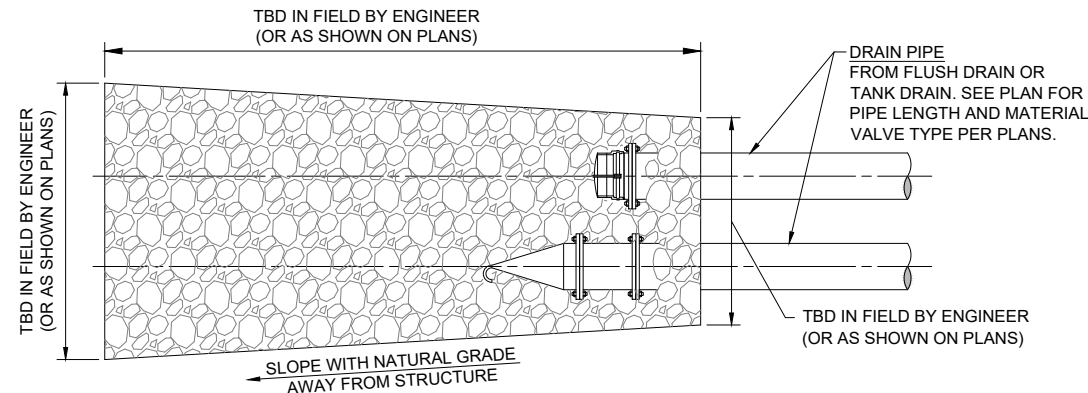

PLAN VIEW

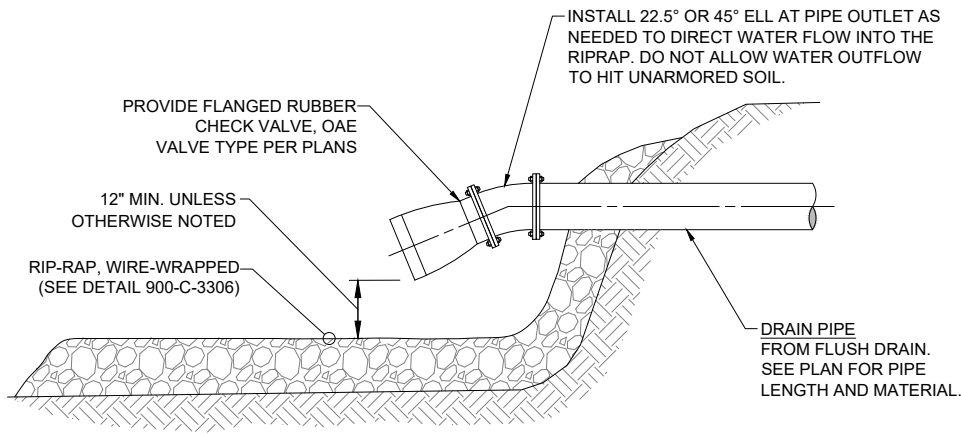


ELEVATION VIEW

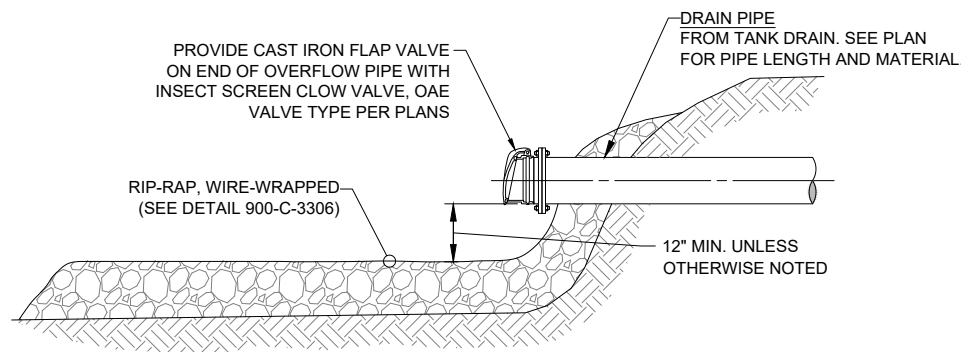




ELEVATION VIEW

TYPICAL SPLASH PAD DETAIL
NOT TO SCALE

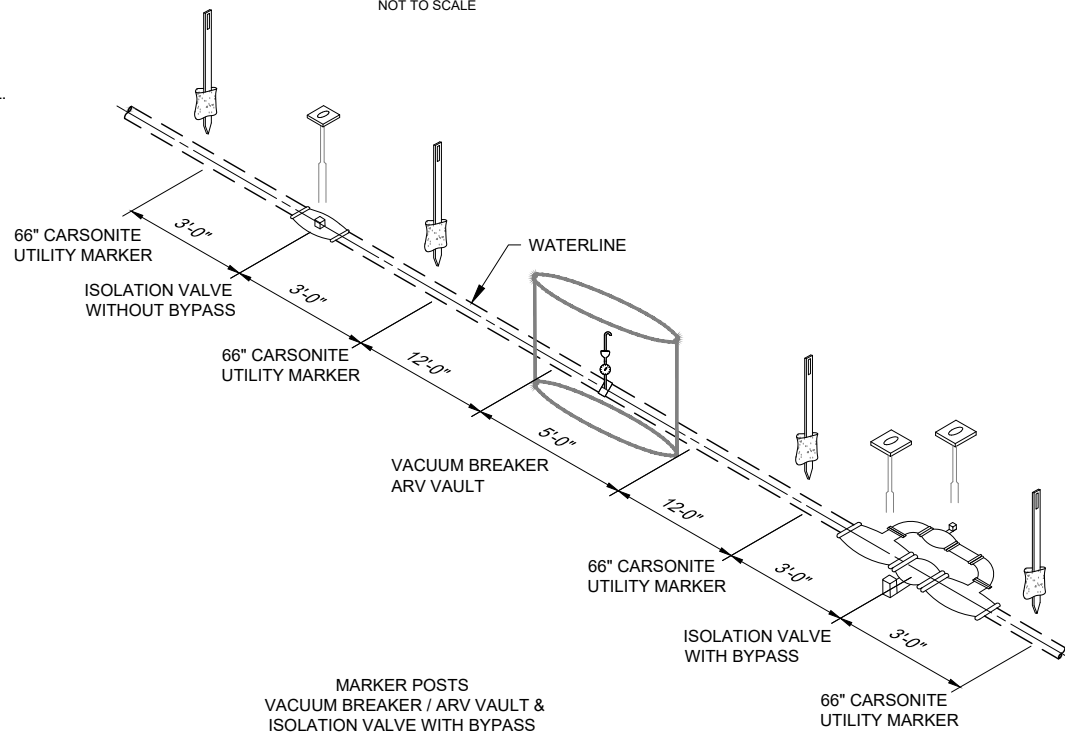

TYPICAL MARKER POSTS
NOT TO SCALE

- NOTE:
- CARSONITE UTILITY MARKER ON ALL P.I.'S AND GRADE CHANGES.
 - MAXIMUM DISTANCE BETWEEN CARSONITE UTILITY MARKERS SHALL BE 1500 LF.

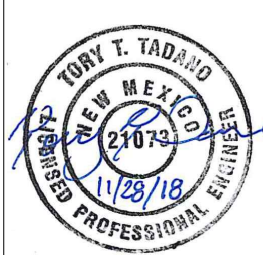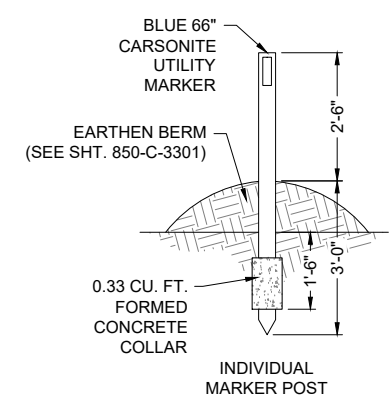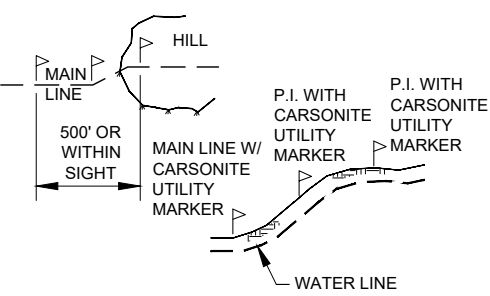


ALWAYS THINK SAFETY

U.S. DEPARTMENT OF THE INTERIOR
BUREAU OF RECLAMATION
NAVAJO-GALLUP WATER SUPPLY PROJECT
NEW MEXICO
CUTTER LATERAL - REACH 21
WATER PIPELINE


NO.	DATE	ISSUED FOR CONSTRUCTION	REVISION	BY	APVD
0	12/10/2018			TT	JG

T. Tadano
DESIGNED
M. Howard / A. Vogenthaler
DRAWN
J. Garcia
CHECKED
TECH. APPR.
APPROVED
FARMINGTON, NM 2018-11-28


REACH 21 PIPELINE
MISCELLANEOUS
CONSTRUCTION
DETAILS
850-C-3302
SHEET 372 OF 405

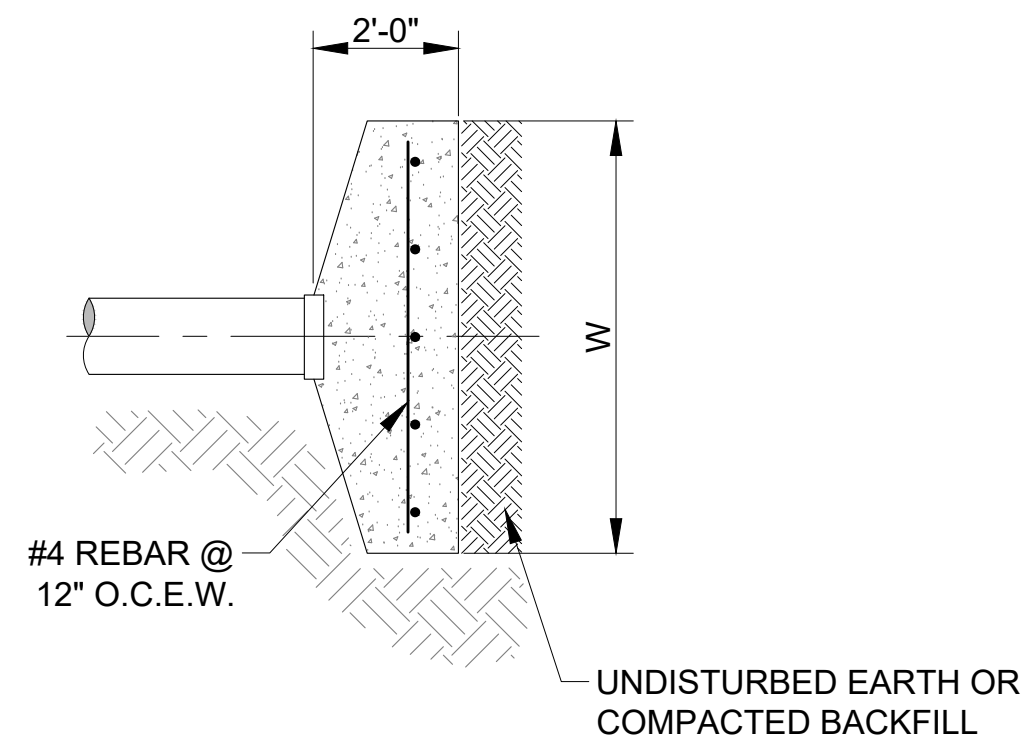


PLAN VIEW
CONCRETE BLOCKING
FOR PLUG OR CAP

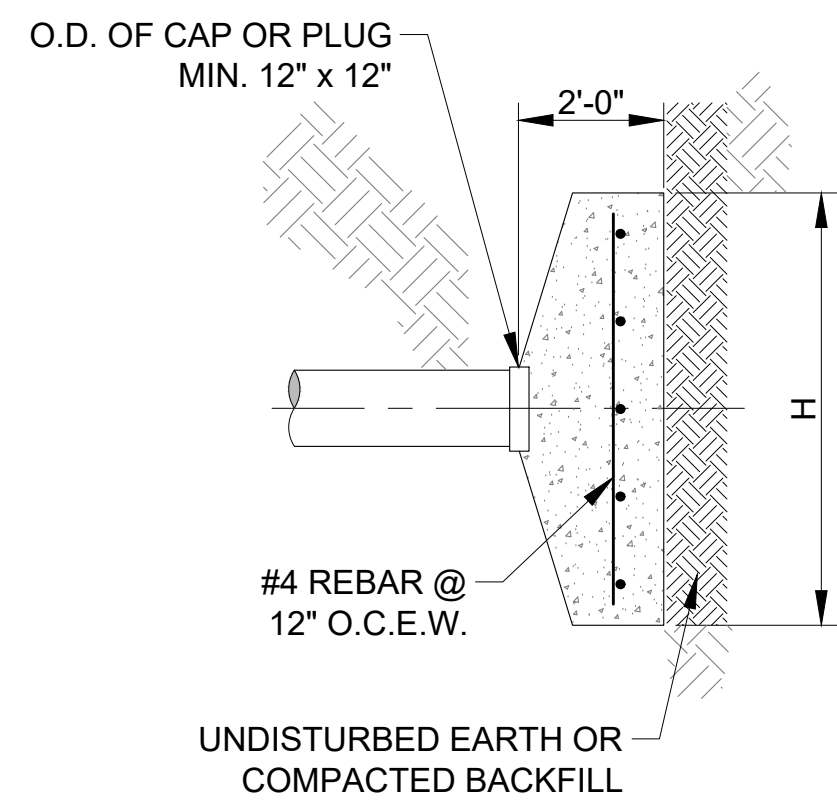


ELEVATION VIEW
CONCRETE BLOCKING
FOR PLUG OR CAP

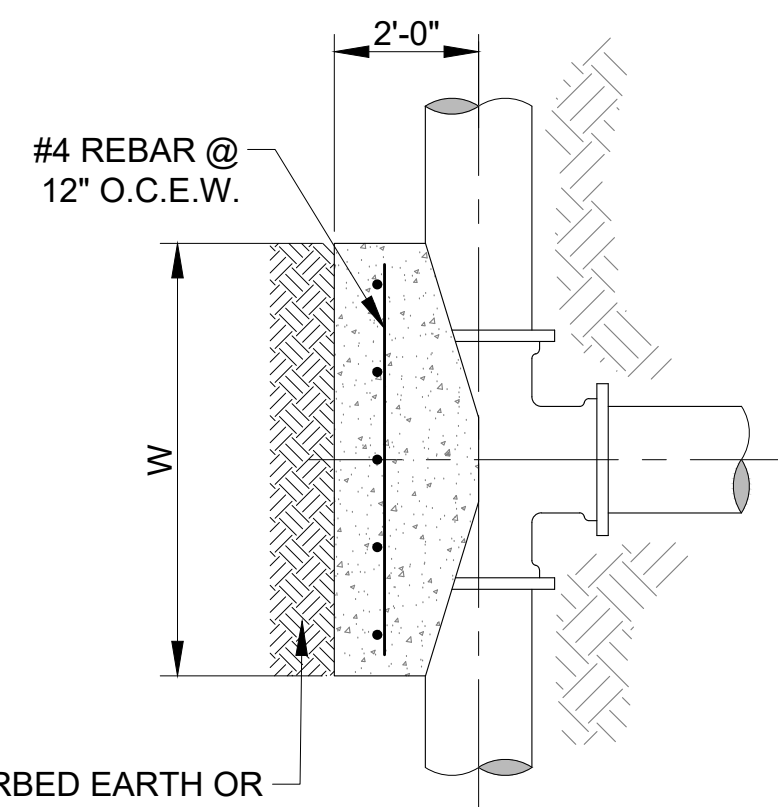

PLAN VIEW
CONCRETE BLOCKING
FOR TEE

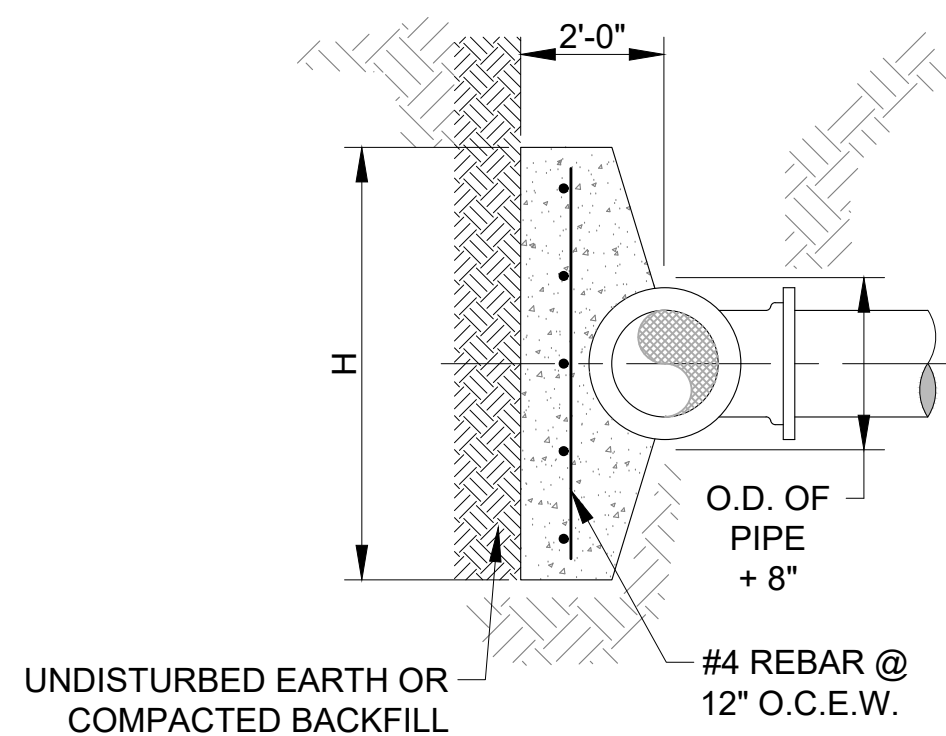


ELEVATION VIEW
CONCRETE BLOCKING
FOR TEE

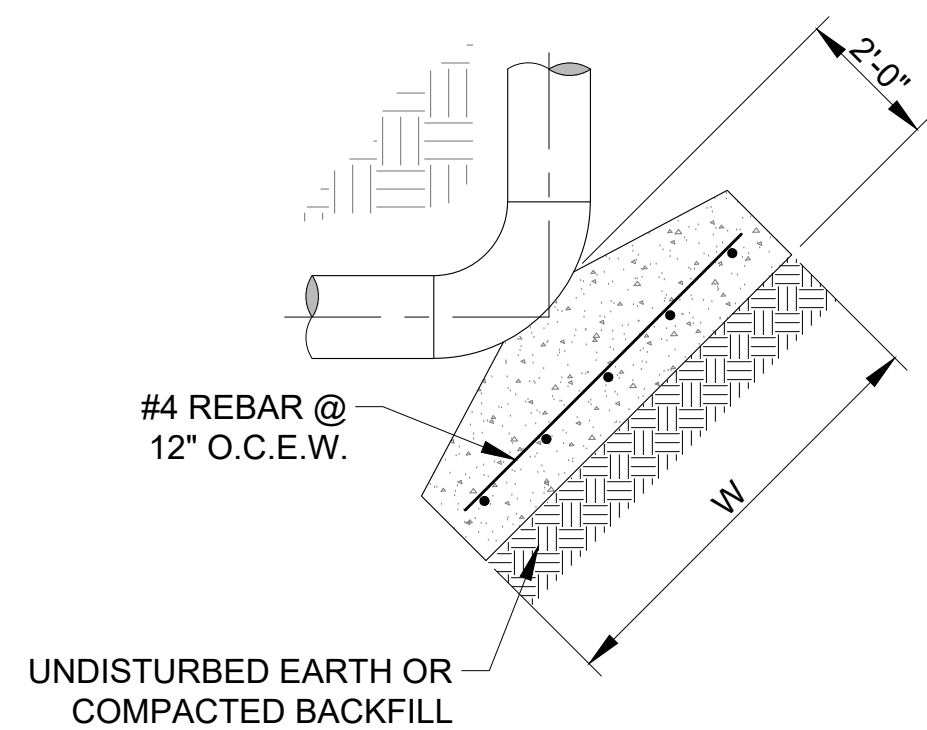

PLAN VIEW

CONCRETE BLOCKING

FOR ELBOW

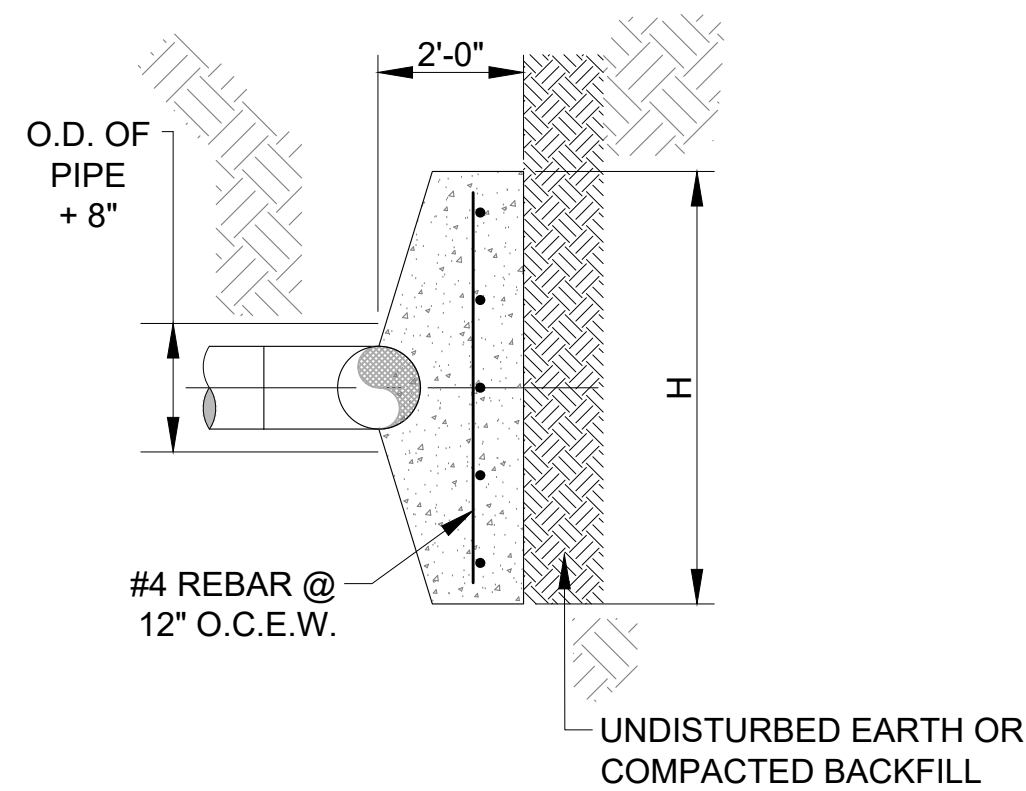

ELEVATION VIEW
CONCRETE BLOCKING
FOR ELBOW


THRUST BLOCK DETAIL
NOT TO SCALE

Station	Fitting	Type	Pipe Size (in)	DR Rating DR	Required Height/Width (ft)
25+25	BFV	Wall Anchor	24	25	8.0
38+49	PVC TO HDPE	Wall Anchor	24	11	7.5
46+15	HDPE TO PVC	Wall Anchor	24	11	7.5
46+30	4" Flush Valve	Thrust Block	24	25	2.0
47+45	45 BEND (33.75 ACTUAL)	Thrust Block	24	25	7.0
51+90	45 BEND	Thrust Block	24	25	7.0
71+79	BFV (pipe DR transition)	Wall Anchor	20	18	8.0
92+94	PVC TO HDPE	Wall Anchor	20	9	6.5
99+01	HDPE TO PVC	Wall Anchor	20	9	6.5
99+31	BFV	Wall Anchor	20	25	6.5
121+55	22.5 BEND	Thrust Block	20	25	4.0
127+44	PVC TO HDPE	Wall Anchor	20	11	6.5
133+06	HDPE TO PVC	Wall Anchor	20	11	6.5
149+58	BFV	Wall Anchor	20	25	6.5
153+31	45 BEND (33.75 ACTUAL)	Thrust Block	20	25	6.0
156+76	45 BEND (33.75 ACTUAL)	Thrust Block	20	25	6.0
172+68	22.5 BEND	Thrust Block	20	25	4.0
177+18	22.5 BEND	Thrust Block	20	25	4.0
182+61	45 BEND (SITE)	Thrust Block	20	25	6.0
191+60	PVC TO HDPE	Wall Anchor	20	11	6.5
193+90	HDPE TO PVC	Wall Anchor	20	11	6.5
199+00	4" Flush Valve	Thrust Block	20	25	2.0
199+35	BFV	Wall Anchor	20	25	6.5
DZ Tank	Cap at Chlorinator Bypass	Thrust Block	8	STD Wall	2.5
DZ Tank	Cap at Chlorinator Bypass	Thrust Block	8	STD Wall	2.5

GENERAL NOTES:


1. CONCRETE SHALL HAVE A MINIMUM COMPRESSIVE STRENGTH OF 3000 psi, MINIMUM COMPRESSIVE STRENGTH IN 28 DAYS. REBAR SHALL BE 60 psi.
2. CONCRETE WALL ANCHOR SHALL BEAR ON UNDISTURBED OR COMPACTED SOIL ON HDPE SIDE.
3. MINIMUM 1.5' COVER OVER TOP OF THRUST BLOCK.
4. IF CONTRACTOR CHOOSES TO INSTALL DUCTILE IRON ELL AT LOCATION NOT INCLUDED IN SUMMARY, CONTRACTOR TO NOTIFY ENGINEER FOR REQUIRED THRUST BLOCK DIMENSIONS.
5. VERTICAL DUCTILE IRON ELLS SHALL NOT BE ALLOWED.
6. SLOPE OR BENCH TRENCHES TO COMPLY WITH OSHA STANDARDS.

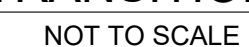

[illegible]

A circular professional engineer seal for T. T. Tadano, State of New Mexico. The seal contains the text "T. T. TADANO", "NEW MEXICO", "LICENSED PROFESSIONAL ENGINEER", and the license number "21878". The expiration date "2/13/19" is handwritten at the bottom. A blue ink signature is written across the center of the seal.


SHEET 374 OF 405

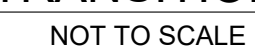[illegible]

T Tadano	
DESIGNED	
M Howard / A Vogenthaler	
DRAWN	
J Garcia	
CHECKED	
TECH. APPR.	
APPROVED	
ADMIN APPROVAL -	TITLE
FARMINGTON, NM	2019-02-08



SHEET 374 OF 405

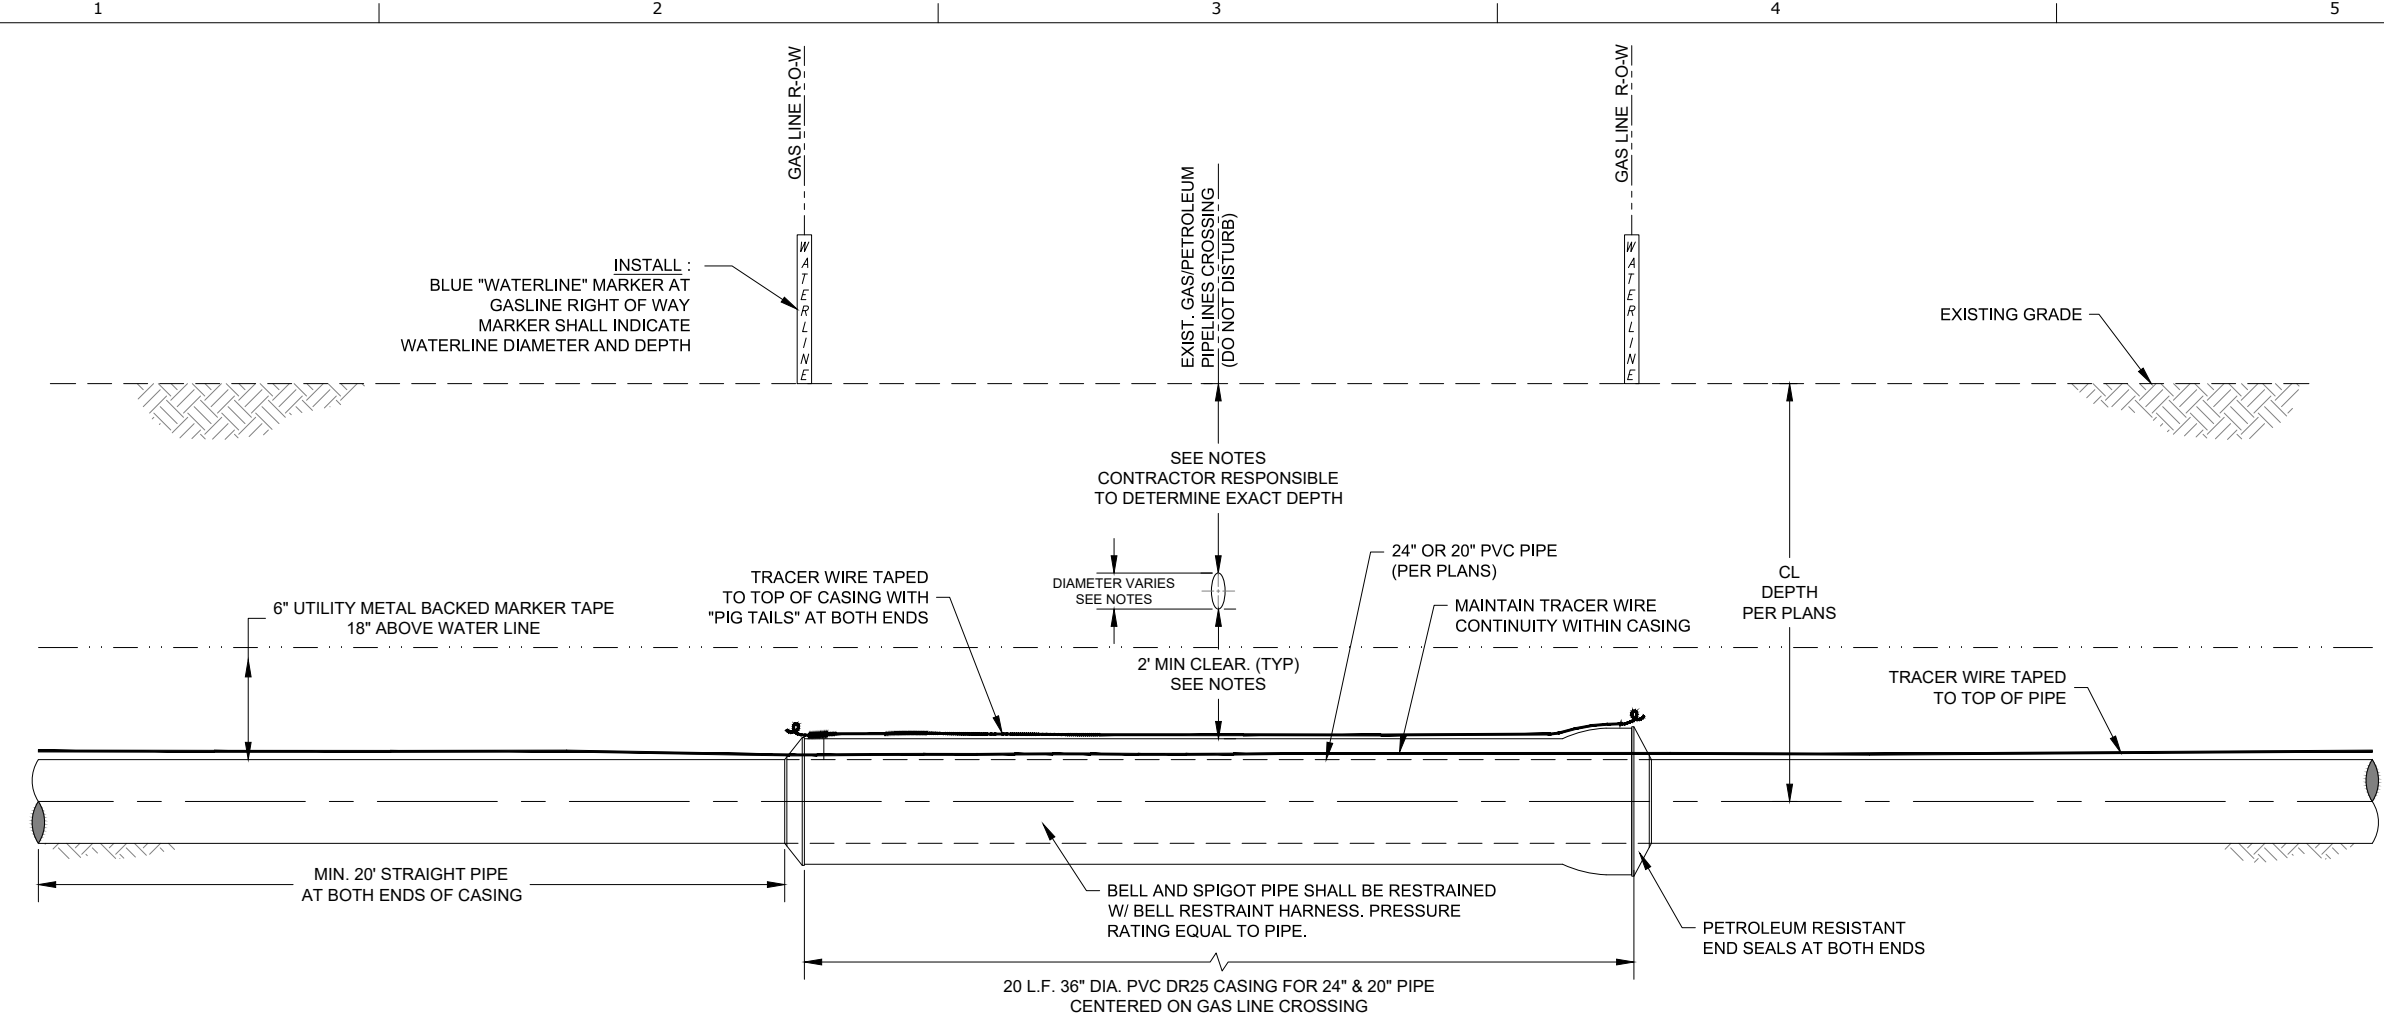

TYPICAL SINGLE GAS PIPELINE CROSSING DETAIL

NOT TO SCALE


SPECIAL NOTES AND CONTACTS-UTILITY PIPELINE CROSSINGS

NOTES:


1. ALL DEPTHS AND LOCATIONS OF EXISTING UTILITIES ARE APPROXIMATE. CONTRACTOR RESPONSIBLE TO DETERMINE EXACT LOCATION, DEPTH AND SIZE OF ALL BURIED UTILITY LINES AND TO COMPLY WITH ALL REQUIREMENTS SET FORTH IN THE ENCROACHMENT AGREEMENTS PROVIDED BY UTILITY LINE OPERATORS AND IN THE DETAILS AND SPECIAL NOTES OF THESE DRAWINGS.
2. NOTIFY GAS LINE COMPANIES (LISTED BELOW) 30 WORKING DAYS AND CALL NM ONE-CALL AT LEAST 3 WORKING DAYS PRIOR TO GRADING, CROSSING, MATERIAL STORAGE OR EQUIPMENT MOVING ACROSS GAS LINE RIGHT-OF-WAY OR ADJACENT ACCESS ROADS.
3. GAS LINE COMPANY REPRESENTATIVE MUST BE PRESENT DURING ALL CONSTRUCTION ACTIVITIES WITHIN GAS LINE RIGHT-OF-WAY, INCLUDING GRADING, EXCAVATION AND CLEANUP.
4. CONTRACTOR RESPONSIBLE TO LOCATE AND EXPOSE ALL EXISTING GAS / PETROLEUM LINES, IN ACCORDANCE WITH GAS COMPANY REQUIREMENTS.
5. EXCAVATE BY HAND OR VACUUM DRILL, ETC WITHIN 2 FEET OF GAS LINE, OR MORE IF GAS LINE COMPANY REQUIRES, WHICHEVER IS STRICTER.
6. CROSS UNDER ALL GAS LINES. 2' MIN. CLEARANCE FROM TOP OF CASING TO BOTTOM OF GAS LINE.
7. CONTRACTOR SHALL NOT SUSPEND EXISTING GAS LINE PIPE MORE THAN 12 FEET WITHOUT SOIL BEDDING OR OTHER SUPPORT APPROVED BY GAS LINE COMPANY.
8. CONTRACTOR SHALL COMPLETE ANY AND ALL ENCROACHMENT AGREEMENTS REQUIRED BY GAS LINE COMPANIES. ABIDE BY ALL CONDITIONS STIPULATED BY GAS LINE COMPANIES.
9. HEAVY EQUIPMENT MUST CROSS PIPELINE ONLY AT CROSSING LOCATIONS APPROVED BY GAS LINE COMPANIES.
10. CARRIER PIPE WITHIN A 200 FT. RADIUS OF GAS LINE SHALL BE BELL-AND-SPIGOT PVC WITH PETROLEUM RESISTANT GASKETS.
11. TRACER WIRE CONTINUITY SHALL BE MAINTAINED ACROSS THE GAS LINE XING.
12. APPROXIMATE DEPTH CALL OUTS ARE MEASURED FROM THE EXISTING GROUND TO THE TOP OF PIPE.
13. PETROLEUM RESISTANT GASKETS TO BE USED WITHIN 200' RADIUS OF GAS LINE CROSSING.
14. PVC PIPE WITHIN CASING TO BE RESTRAINED WITH BELL RESTRAINT HARNESSES.

GAS LINE CROSSINGS

- (1) = STA: 26+98 (APPROX.)
ENTERPRISE MID AMERICA PIPELINE CO. 1-800-203-1347
JOHNNY SANDOVAL - FIELD CONTACT 505-320-1629
GAS PIPELINE (6 5/8" O.D., 3'-7" BURY DEPTH)
SEC-9, T-25-N, R-8-W
- (2) = STA: 53+97 (APPROX.)
ENTERPRISE MID AMERICA PIPELINE CO. 1-800-203-1347
JOHNNY SANDOVAL - FIELD CONTACT 505-320-1629
GAS PIPELINE (4 1/2" O.D., 4'-6" BURY DEPTH)
SEC-9, T-25-N, R-8-W
- (3) = STA: 147+74 (APPROX.)
ENTERPRISE MID AMERICA PIPELINE CO. 1-800-203-1347
JOHNNY SANDOVAL - FIELD CONTACT 505-320-1629
GAS PIPELINE (4 1/2" O.D., 2'-4" BURY DEPTH)
SEC-18, T-25-N, R-8-W
- (4) = STA: 168+54 (APPROX.)
ENTERPRISE MID AMERICA PIPELINE CO. 1-800-203-1347
JOHNNY SANDOVAL - FIELD CONTACT 505-320-1629
GAS PIPELINE (4 1/2" O.D., 2'-8" BURY DEPTH)
SEC-18, T-25-N, R-8-W
- (5) = STA: 198+66 (APPROX.)
WILLIAMS SERVICES 505-632-4632
CHRISTOPHER LUCERO - FIELD CONTACT 505-632-4463
GAS PIPELINE (8" O.D. STEEL, 4'-10" BURY DEPTH)
SEC-18, T-25-N, R-8-W

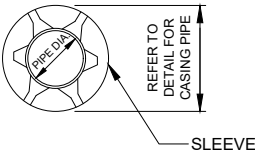


SECTION A-A

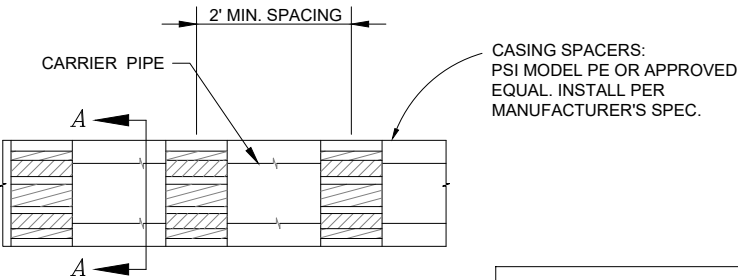

PIPE CASING DETAIL

NOT TO SCALE

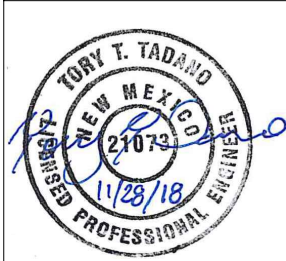

ALWAYS THINK SAFETY

U.S. DEPARTMENT OF THE INTERIOR
BUREAU OF RECLAMATION
NAVAJO-GALLUP WATER SUPPLY PROJECT
NEW MEXICO

CUTTER LATERAL - REACH 21

WATER PIPELINE

NO.	DATE	ISSUED FOR CONSTRUCTION	REVISION	BY	APVD
0	12/10/2018			TT	JG

DESIGNED T. Tadano	
DRAWN M. Howard / A. Vogenthaler	
CHECKED J. Garcia	
TECH. APPR.	
APPROVED APPROVED	TITLE
FARMINGTON, NM	2018-11-28

REACH 21 PIPELINE

GAS LINE CROSSING
DETAILS

850-C-3305


SHEET 375 OF 405





SHEET 376 OF 405

NOTES:

1. ALL BURIED METALLIC PIPE, VALVES AND FITTINGS SHALL BE COATED WITH FUSION BONDED EPOXY, INTERIOR AND EXTERIOR. ALL BURIED METALLIC PIPE SHALL ALSO BE COLD-APPLIED TAPE-COATED, PER SPECIFICATIONS.
2. APPLY CATHODIC PROTECTION TO ALL BURIED METALLIC PRESSURE-BEARING COMPONENTS LOCATED WITHIN CORROSIVE SOIL ZONES, AS DESIGNATED IN THE PLANS AND/OR SPECIFICATIONS.
3. FLANGES SHALL BE ANSI CLASS 125 (IRON).
4. CONTRACTOR SHALL SCRIBE ALL CONCRETE COLLARS PER DETAIL THIS SHEET. CONCRETE SHALL BE SCRIBED PRIOR TO CURING, OR ETCHED AFTER CURING WITH 4" GRINDER.
5. CONTRACTOR SHALL LEAVE A 3/4" MIN. TO 1" MAX. GAP BETWEEN PVC PIPE END AND FLANGE FACE INSIDE MJ FLANGE ADAPTER, TO FACILITATE FUTURE DISASSEMBLY.
6. ALL MATERIALS RATED TO AT LEAST 235 psi UNLESS OTHERWISE NOTED.
7. WRAP BOTTOM OF BOX IN PLASTIC TO PREVENT DIRT FROM ENTERING.

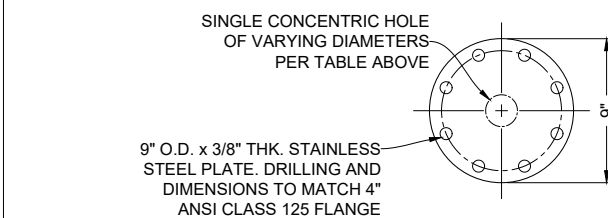

NOTE:
HOLE TO BE DRILLED CENTERED ON
THE ORIFICE PLATE.

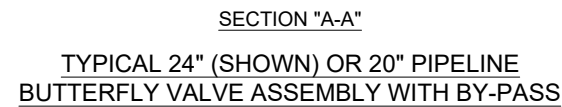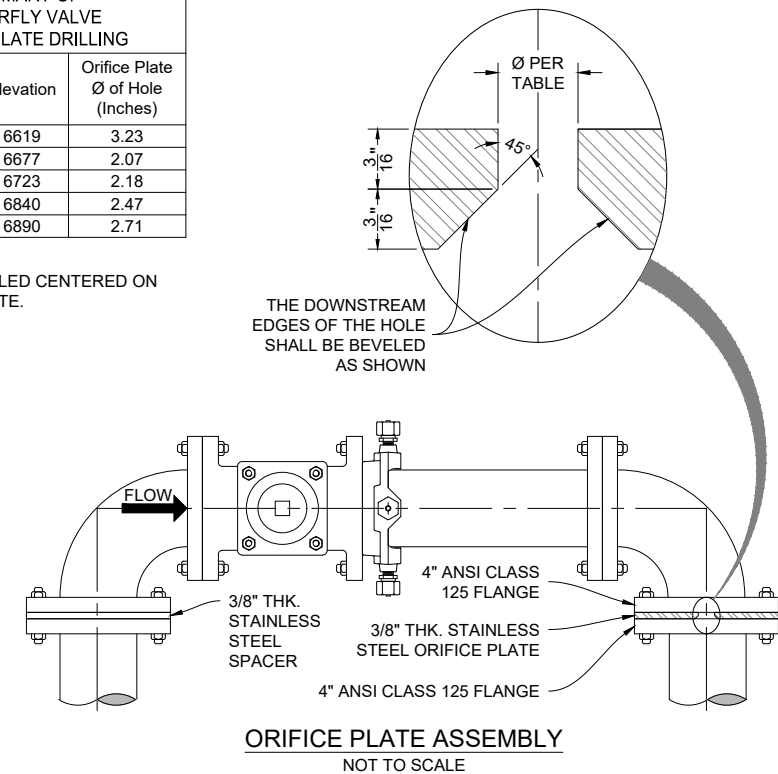


REACH 21 PIPELINE

PIPELINE BUTTERFLY
VALVE DETAILS


850-C-3307

SHEET 377 OF 405



- NOTES:
1. CONTRACTOR SHALL SCRIBE ALL CONCRETE VALVE COLLARS, PER DETAILS "A" & "B" THIS SHEET. CONCRETE SHALL BE SCRIBED PRIOR TO CURING OR ETCHED AFTER CURING WITH 4" GRINDER.
 2. AFFIX WARNING PLACARD TO VALVE BOX COVER INSIDE METER CAN FOR ALL MAINLINE VALVES.
 3. AFFIX ALUMINUM VALVE IDENTIFICATION PLATES TO ALL SITE VALVE COLLARS, PER DETAILS "B" & "C" THIS SHEET. REFER TO SHEET 900-C-3004 FOR VALVE-SPECIFIC LABELING.
 4. ALL MATERIALS SHALL BE WORKING PRESSURE RATED TO AT LEAST THE PRESSURE RATING OF THE PIPE, UNLESS OTHERWISE NOTED.
 5. ALL BURIED VALVES SHALL BE COATED WITH FUSION BONDED EPOXY, INTERIOR AND EXTERIOR.
 6. NOTE VALVE ENDS SHALL BE FL x FL, MJ x MJ, OR FL x MJ AS INDICATED ON PLANS.
 7. APPLY CATHODIC PROTECTION TO ALL BURIED METALLIC PRESSURE-BEARING COMPONENTS LOCATED WITHIN CORROSIVE SOIL ZONES, AS DESIGNATED IN THE PLANS AND/OR SPECIFICATIONS.
 8. FLANGES SHALL BE ANSI CLASS 125 (IRON).

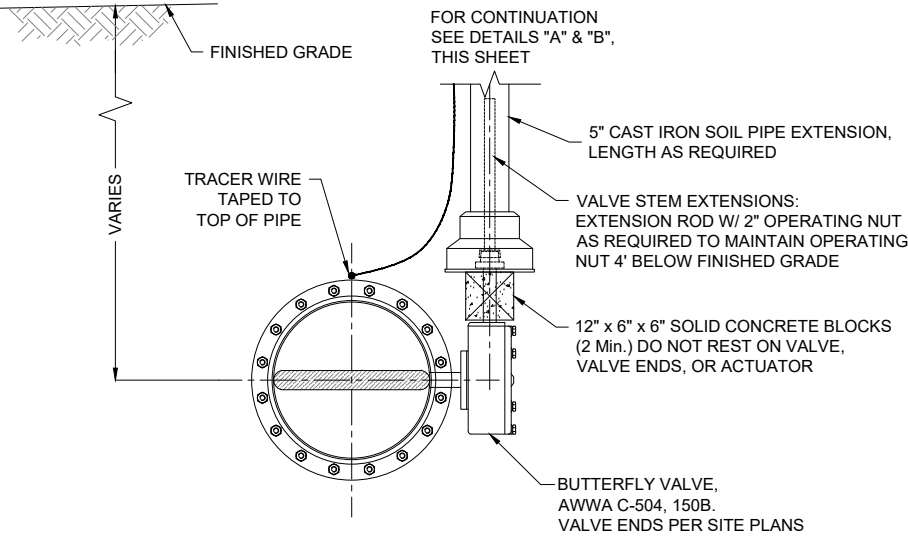


END VIEW
TYPICAL SITE BUTTERFLY VALVE DETAIL WITHOUT BYPASS
NOT TO SCALE

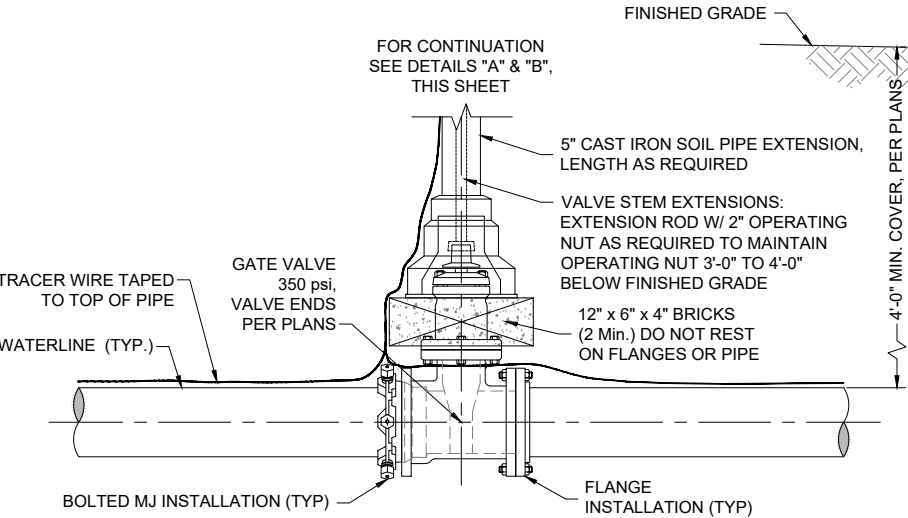



ELEVATION VIEW
TYPICAL GATE VALVE DETAIL
NOT TO SCALE

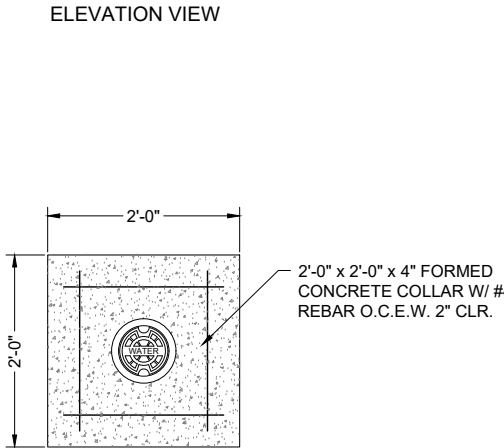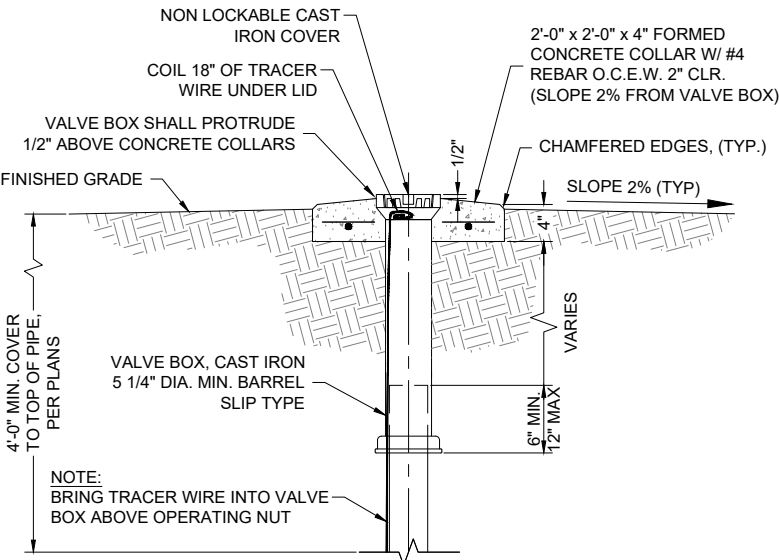


PLAN VIEW - REBAR

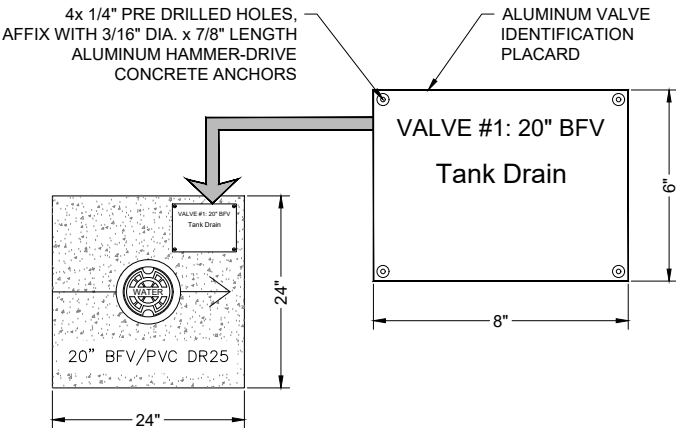

PLAN VIEW - SURFACE
DETAIL "A" TYPICAL SITE VALVE BOX, COLLAR AND VALVE ID
PLACARD DETAIL, USE WITHOUT WARNING PLACARD
NOT TO SCALE

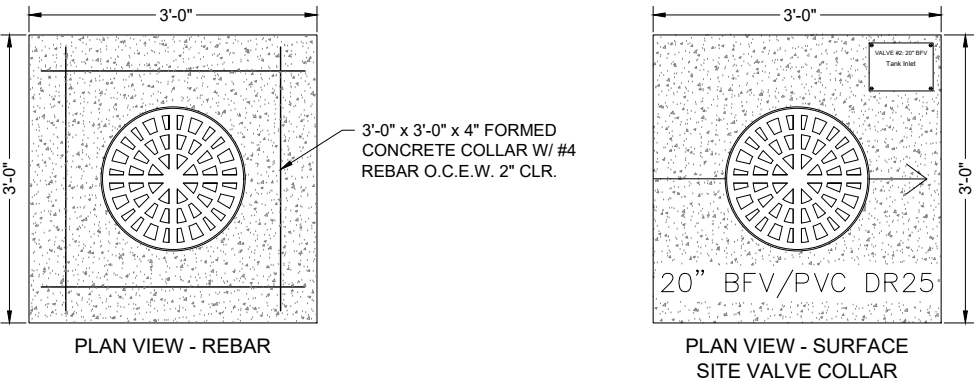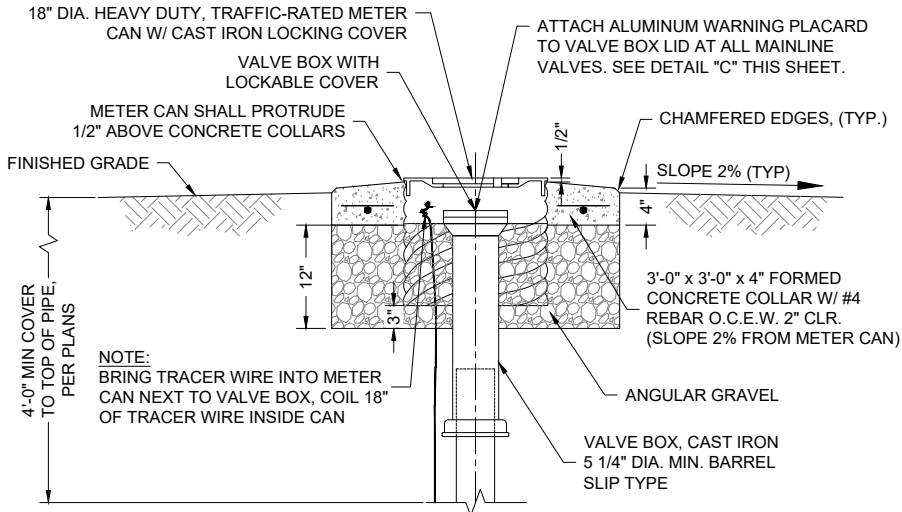


DETAIL "B" TYPICAL SITE VALVE BOX, COLLAR AND VALVE ID
PLACARD DETAIL - USE WITH WARNING PLACARD
NOT TO SCALE

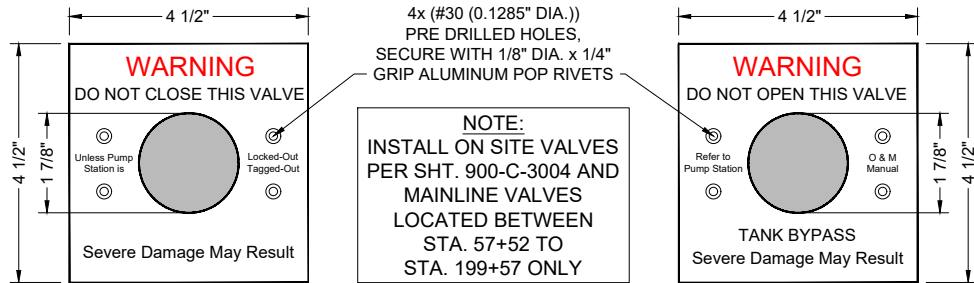


WARNING PLACARD "C-1"
FOR VALVES

WARNING PLACARD "C-2"
FOR VALVES

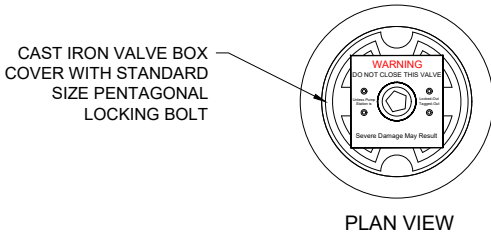

DETAIL "C" TYPICAL WARNING PLACARD DETAIL
NOT TO SCALE

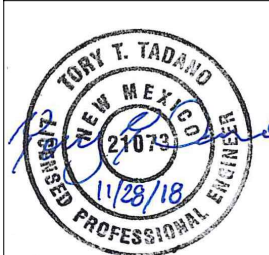

ALWAYS THINK SAFETY

U.S. DEPARTMENT OF THE INTERIOR
BUREAU OF RECLAMATION
NAVAJO-GALLUP WATER SUPPLY PROJECT
NEW MEXICO


CUTTER LATERAL - REACH 21

WATER PIPELINE

NO.	DATE	ISSUED FOR CONSTRUCTION	REVISION	BY	APVD
0	12/10/2018			TT	JG

T. Tadano
DESIGNED
M. Howard / A. Vogenthaler
DRAWN
J. Garcia
CHECKED
TECH. APPR.
APPROVED
FARMINGTON, NM 2018-11-28


REACH 21 PIPELINE
SITE BUTTERFLY &
GATE VALVE DETAILS
850-C-3308
SHEET 378 OF 405

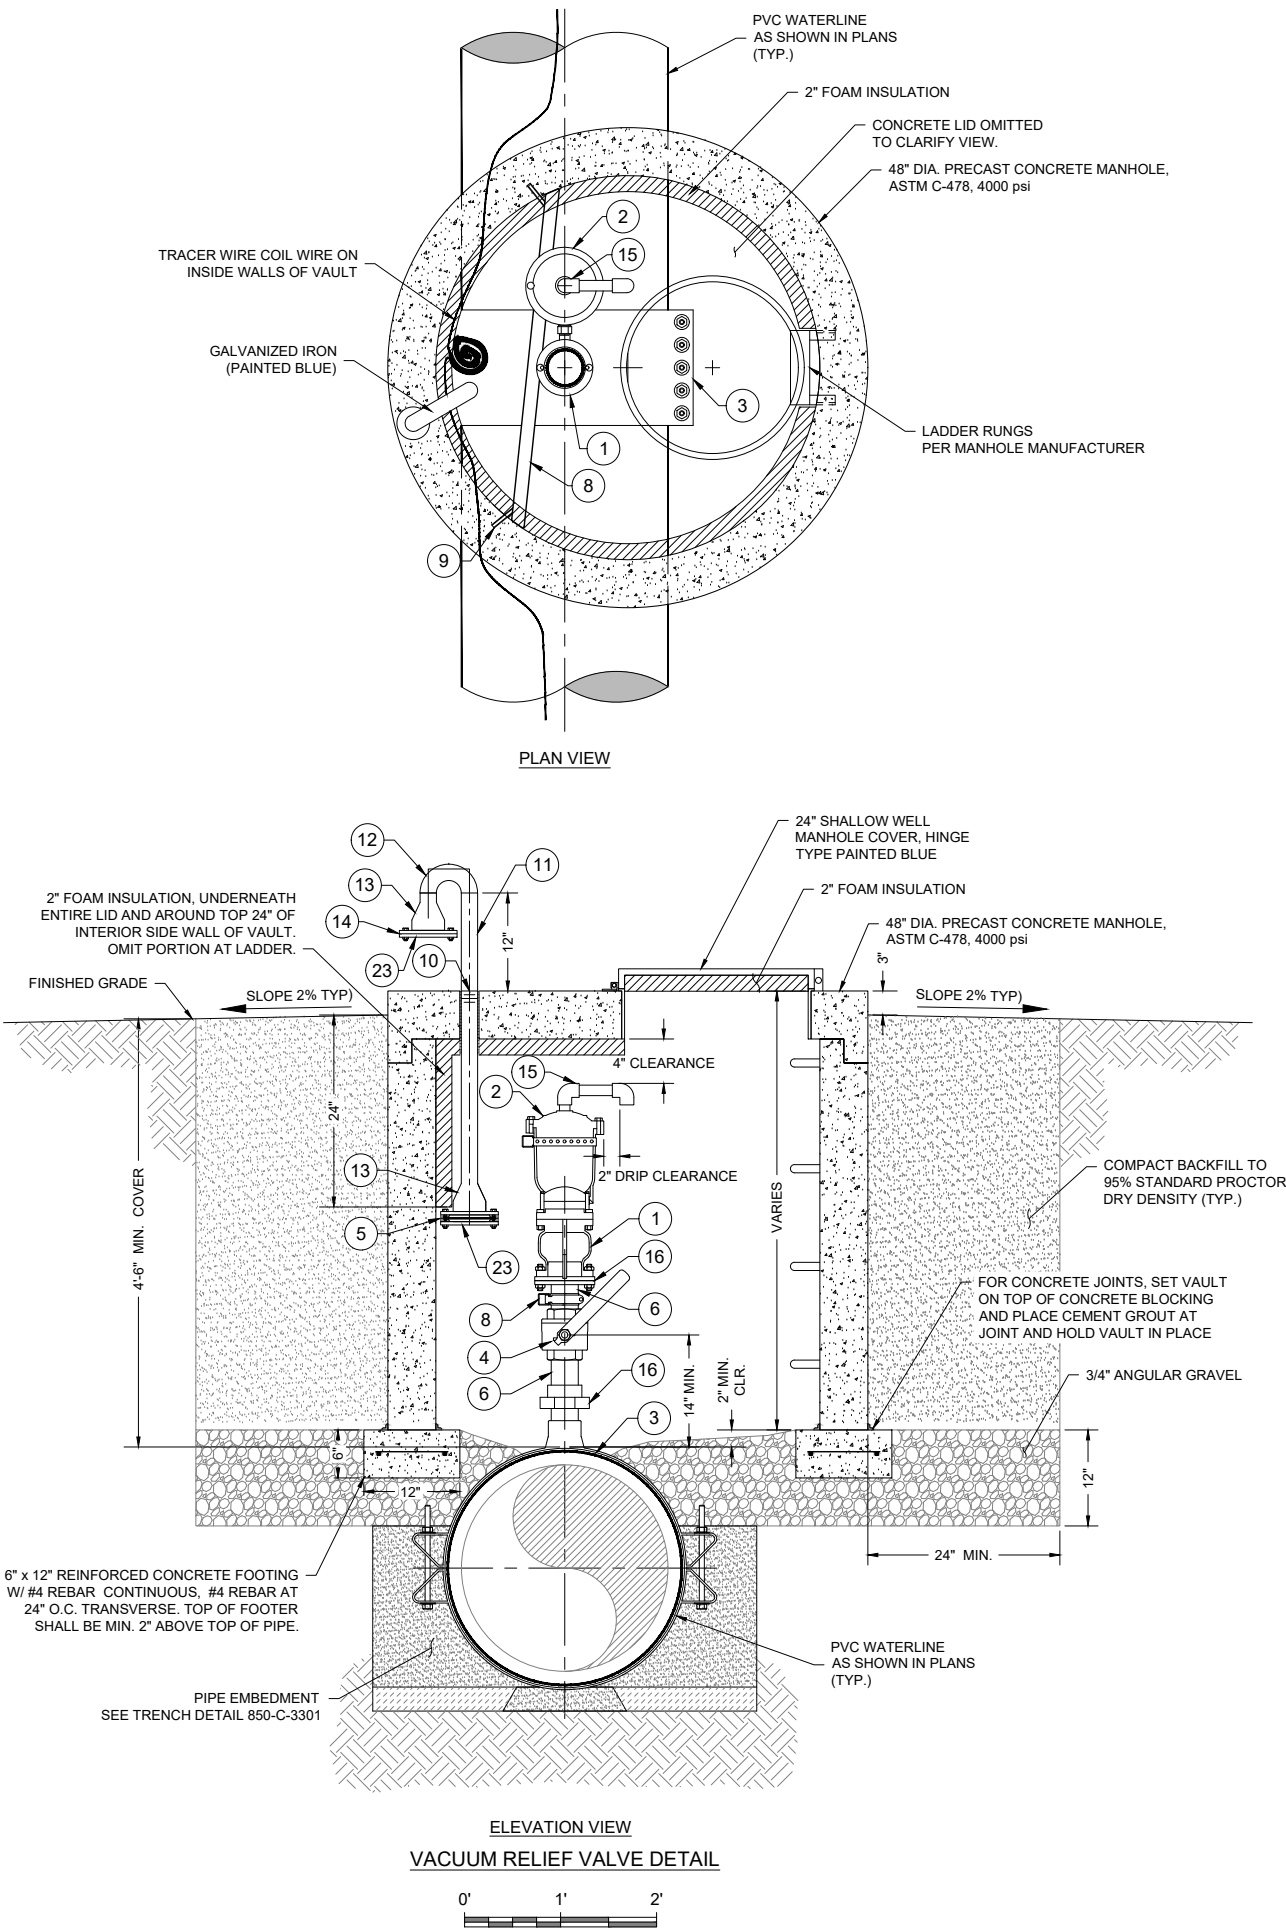

KEYED NOTES - 3" VACUUM RELIEF WITH 2" AIR RELEASE VALVE

Item No.	Description
1	3" VALMATIC MODEL NO. 1803AVB.3XF VACUUM RELIEF VALVE, WITH SCREENED HOOD, 200 psi
2	2" VALMATIC MODEL NO. 45.5XFSV AIR RELEASE VALVE, 300 psi
3	24" x 3" (SHOWN) OR 20" x 3" TAPPING SLEEVE, FNPT, 250 psi.
4	3" BALL VALVE, STAINLESS STEEL, NPT, 250 psi
5	4" FREEZE PREVENTION DRAFT DAMPENER, VALMATIC FROSTSAFE MODEL # 1504, OAE
6	3" NIPPLE, SS 304, NPT
7	GALVANIZED PERFORATED METAL HANGER STRAP
8	1 5/8" STAINLESS STEEL UNI-STRUT
9	2" ANCHOR BOLTS IN EPOXY
10	VENT PIPE W/ EMBEDDED 2" GALVANIZED IRON THREADED COUPLING (PIPE EXTERIOR PAINTED BLUE)
11	2" STD. GALVANIZED IRON PIPE THREADED AT ONE END (PIPE EXTERIOR PAINTED BLUE)
12	2" GALVANIZED IRON LONG RADIUS WELDED RETURN (PIPE EXTERIOR PAINTED BLUE)
13	4" x 2" GALVANIZED IRON WELDED REDUCER (PIPE EXTERIOR PAINTED BLUE)
14	VARMINT SCREEN
15	1" DOWN SPOUT W/ SCREEN, SCHEDULE 80 PVC
16	3" HART MODEL D-3231 DIELECTRIC UNION, MNPT x FNPT, CLASS 3000
17	1" NIPPLE, SS 304, NPT
18	1" BALL VALVE, SS 304, NPT, 250 psi
19	1" TEE, SS 304, NPT, SCHEDULE 40
20	1" x 1/2" REDUCING BUSHING, SS 304, NPT
21	1/2" BALL VALVE, SS 304, NPT, 250 psi
22	1/2" PIPE, SS 304, NPT
23	4" GALVANIZED IRON COMPANION FLANGE, DRILLED/TAPPED TO FIT
24	2" x 1" REDUCER, SS 304, NPT, SCHEDULE 40

- NOTES:
- ALL FLANGES SHALL BE ANSI CLASS 150 (STEEL) OR ANSI CLASS 125 (IRON).
 - ALL NON-STAINLESS METALLIC PIPE, VALVES AND FITTINGS SHALL BE FBE-COATED, INTERIOR AND EXTERIOR. ALL NON-STAINLESS METALLIC PIPE IN CONTACT WITH SOIL SHALL ALSO BE COLD APPLIED TAPE-COATED PER AWWA C209.
 - AIR VALVE TO BE LOCATED IN FIELD BY ENGINEER.
 - COIL TRACER WIRE ON INSIDE WALLS OF VAULT.
 - ALL STAINLESS STEEL PIPE AND FITTINGS SHALL BE STANDARD WALL.
 - REMOVE ALL PVC CUTTINGS FROM INSIDE MAIN LINE AFTER TAPPING.
 - CONTRACTOR SHALL ETCH ALL VACUUM RELIEF VAULT LIDS WITH 4" GRINDER AS FOLLOWS: PIPE STATION, VALVE SIZE, "ARV, VB", PIPE SIZE AND MATERIAL, WITH DIRECTIONAL ARROWS.
 - DO NOT TAP RESTRAINED PIPE.
 - APPLY CATHODIC PROTECTION TO ALL BURIED NON-STAINLESS METALLIC COMPONENTS LOCATED WITHIN CORROSIVE SOIL ZONES, AS DESIGNATED IN THE PLANS AND/OR SPECIFICATIONS.
 - ALL MATERIALS RATED TO AT LEAST 150 psi UNLESS OTHERWISE NOTED.

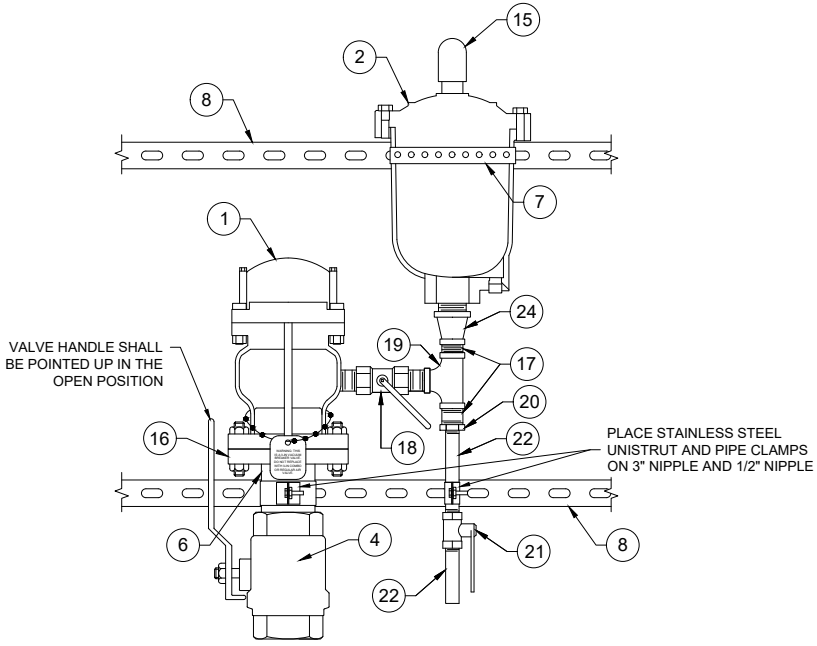

HANG FROM 3" VACUUM BREAKER VALVE

VALVE WARNING TAG DETAIL

N.T.S.



ALWAYS THINK SAFETY

U.S. DEPARTMENT OF THE INTERIOR
BUREAU OF RECLAMATION
NAVALJO-GALLUP WATER SUPPLY PROJECT
NEW MEXICO

CUTTER LATERAL - REACH 21

WATER PIPELINE

NO.	DATE	REVISION	BY	APVD
0	12/02/18	ISSUED FOR CONSTRUCTION	TT	JG


T. Tadano
DESIGNED
M. Howard / A. Vogenthaler
DRAWN
J. Garcia
CHECKED
TECH. APPR.
APPROVED
FARMINGTON, NM 2018-11-28

REACH 21 PIPELINE

3-INCH VACUUM RELIEF
WITH 2-INCH AIR
RELEASE VALVE DETAIL

850-C-3309

SHEET 379 OF 405

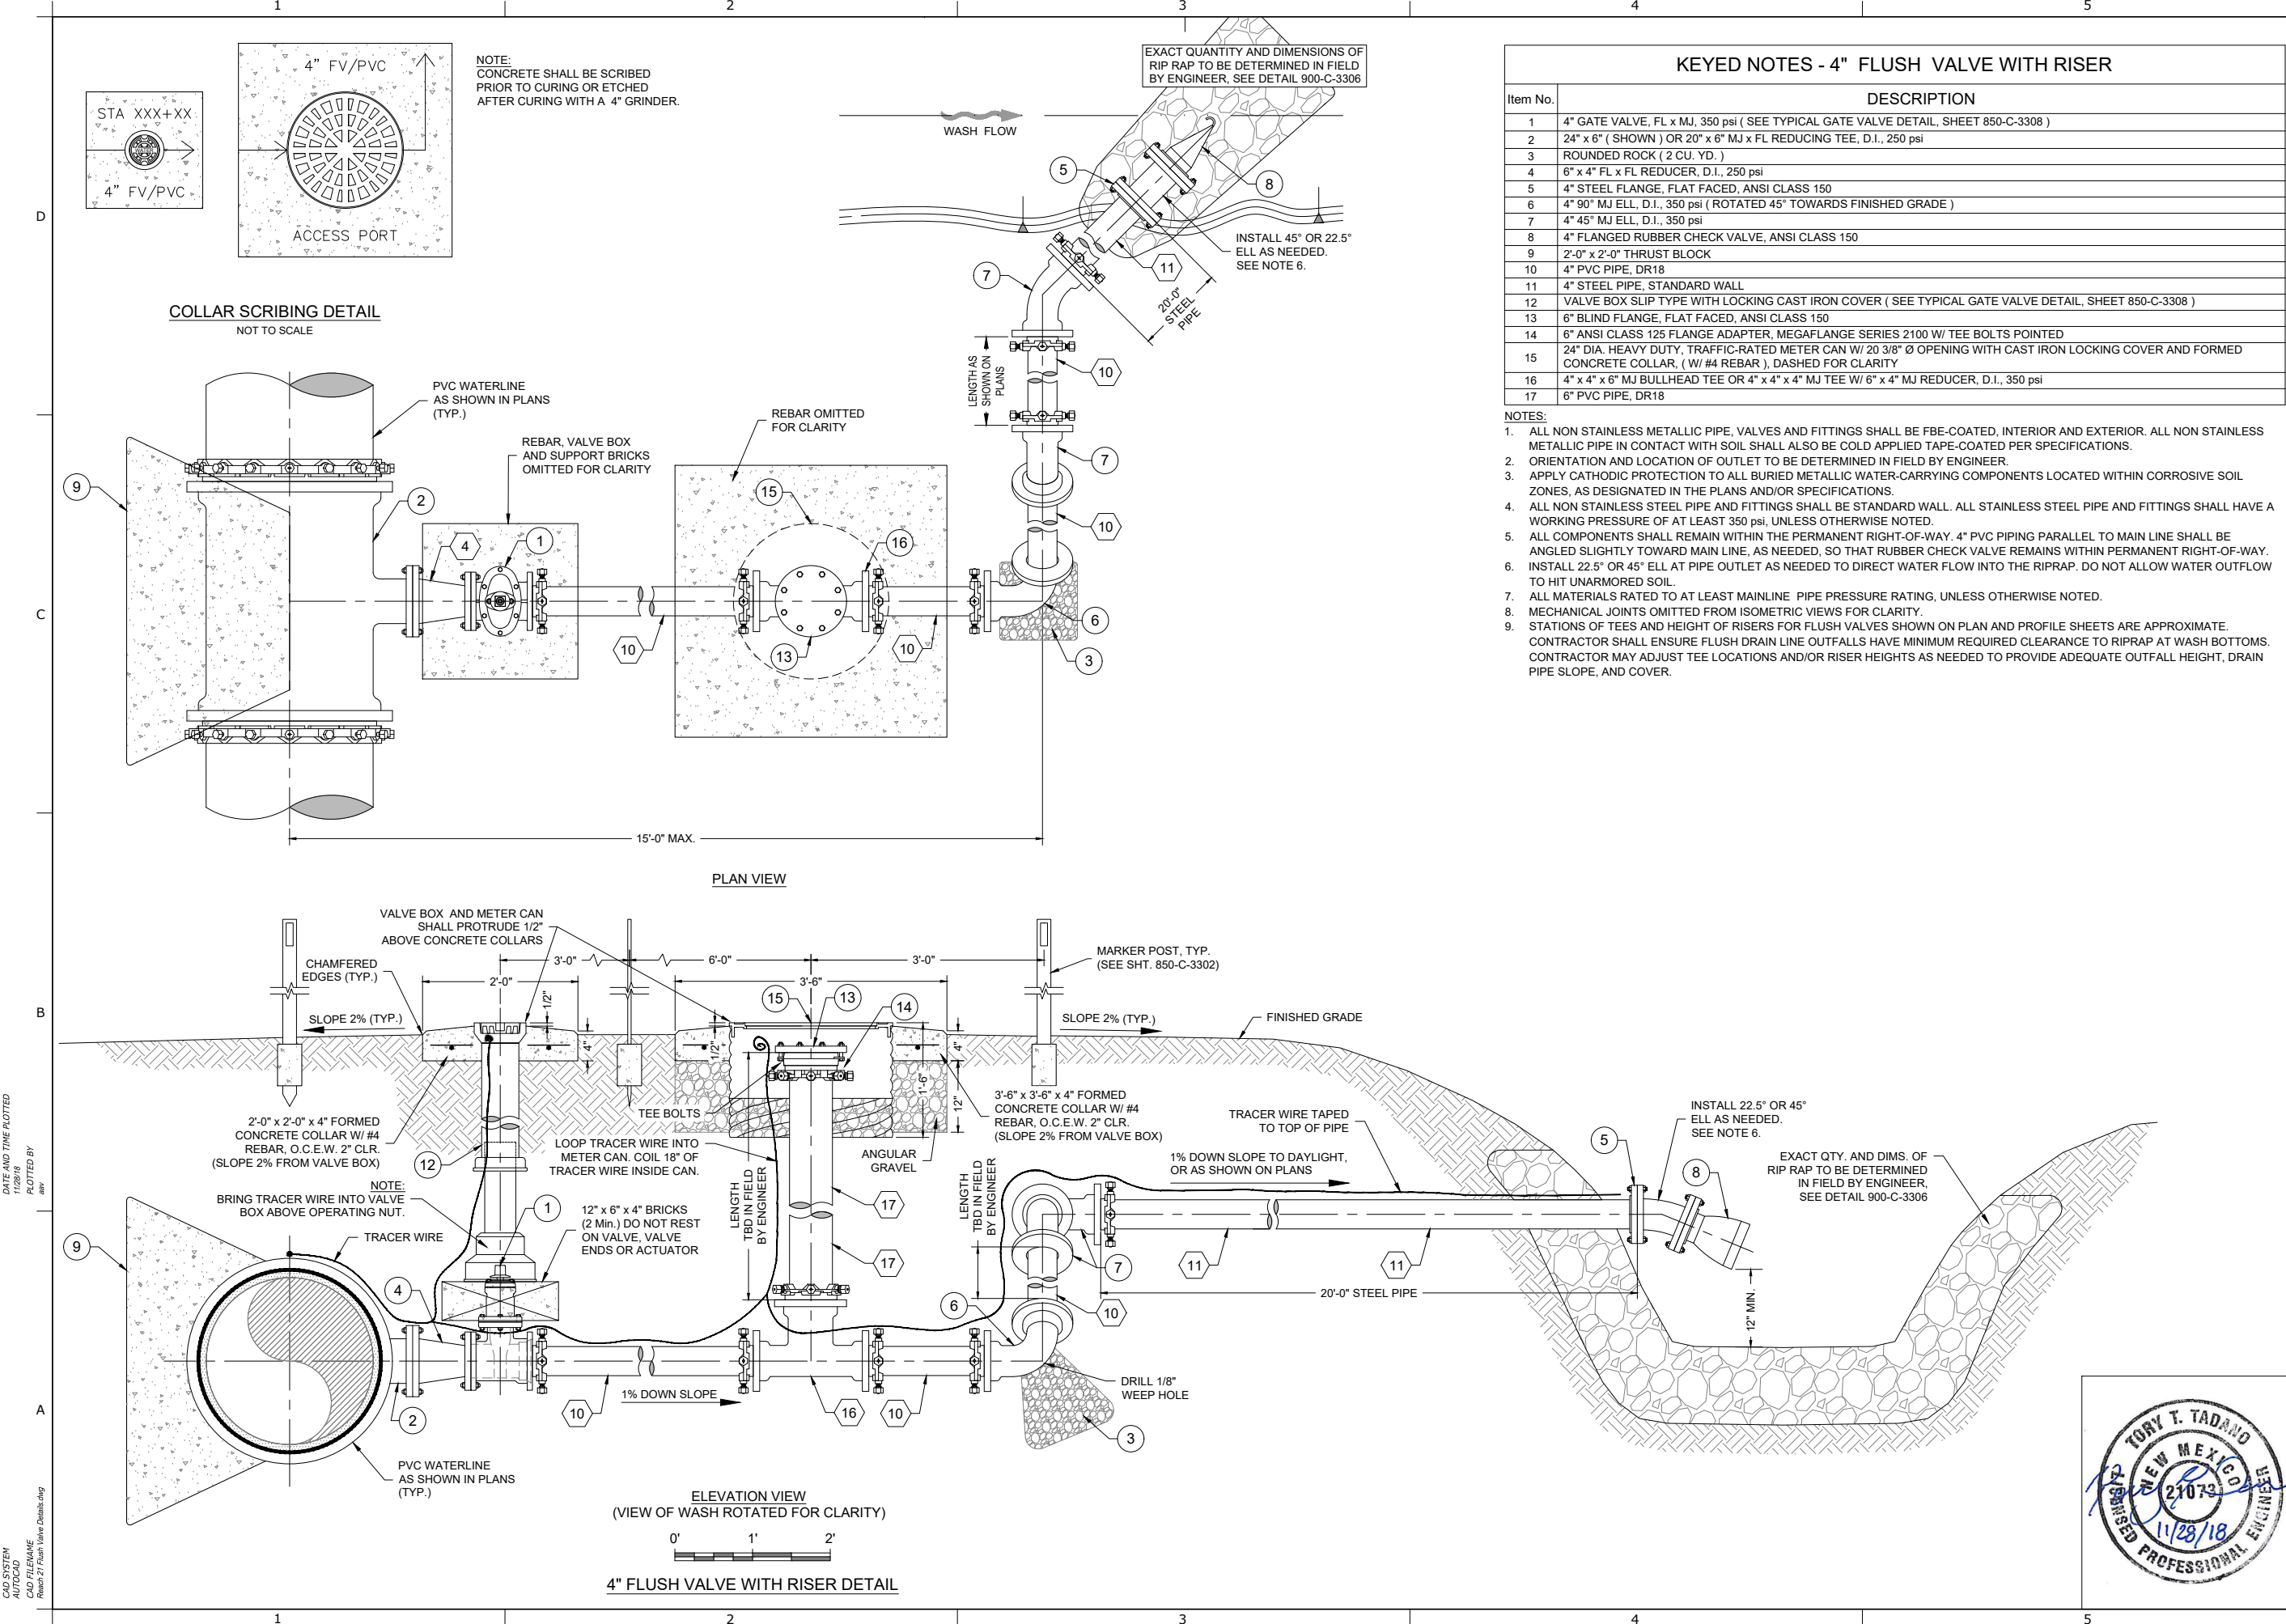

RECLAMATION
Managing Water in the West

SMA
Engineering • Environmental
Surveying

ALWAYS THINK SAFETY

U.S. DEPARTMENT OF THE INTERIOR
BUREAU OF RECLAMATION
NAVALO-GALLUP WATER SUPPLY PROJECT
NEW MEXICO

CUTTER LATERAL - REACH 21

WATER PIPELINE

NO.	DATE	ISSUED FOR CONSTRUCTION	REVISION	BY	APVD
0	12/10/2018			TT	JG

T. Tadano
DESIGNED
M. Howard / A. Vogenthaler
DRAWN
J. Garcia
CHECKED

TECH. APPR.

APPROVED
2018-11-28
FARMINGTON, NM


REACH 21 PIPELINE

4-INCH FLUSH VALVE WITH RISER DETAIL


850-C-3310

SHEET 380 OF 405

CAD SYSTEM
CUT FILENAME
Reach 21 Flush Valve Details.dwg
DATE AND TIME PLOTTED
11/28/18 10:00 AM
PLOTTED BY
JG

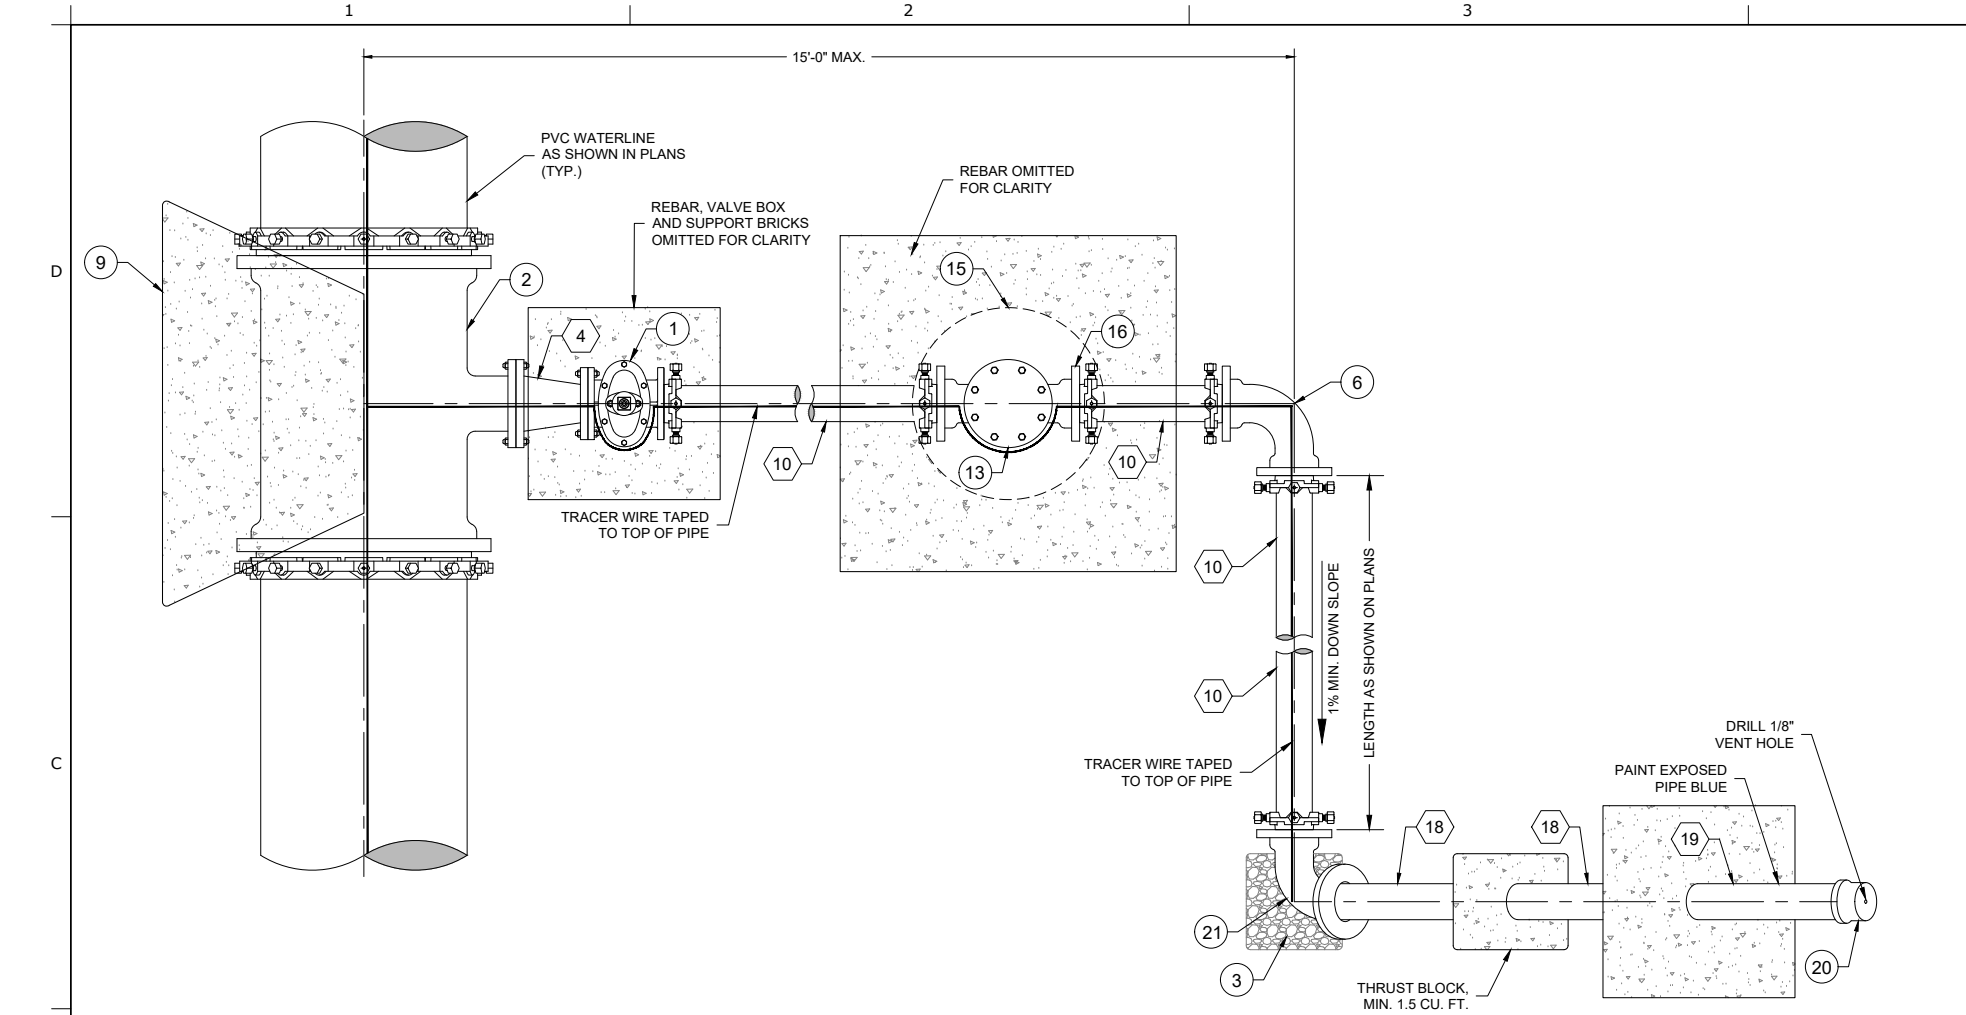

PLAN VIEW

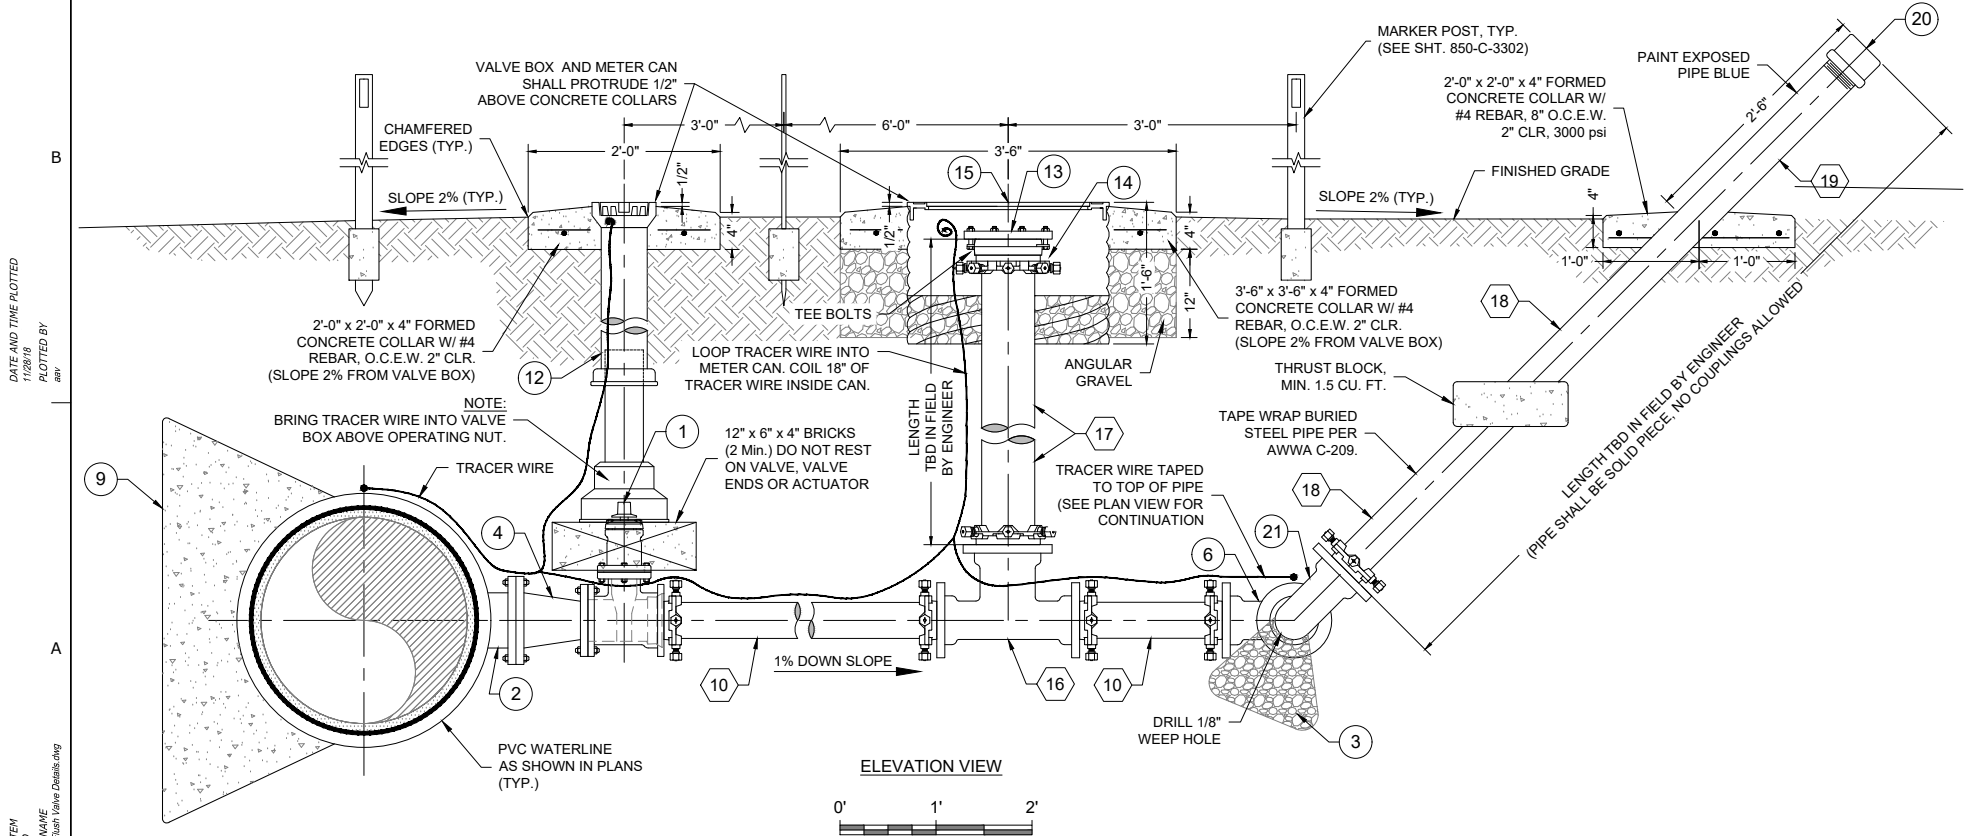


ELEVATION VIEW

4" FLUSH VALVE WITH ABOVE GRADE DISCHARGE DETAIL

KEYED NOTES - 4" FLUSH VALVE WITH ABOVE GRADE DISCHARGE	
Item No.	DESCRIPTION
1	4" GATE VALVE, FL x MJ, 350 psi (SEE TYPICAL GATE VALVE DETAIL, SHEET 850-C-3308)
2	24" x 6" (SHOWN) OR 20" x 6" MJ x FL REDUCING TEE, D.I., 250 psi
3	ROUNDED ROCK (2 CU. YD.)
4	6" x 4" FL x FL REDUCER, D.I., 250 psi
5	4" STEEL FLANGE, FLAT FACED, ANSI CLASS 150
6	4" 90° MJ ELL, D.I., 350 psi
7	4" 45° MJ ELL, D.I., 350 psi
8	4" FLANGED RUBBER CHECK VALVE, ANSI CLASS 150
9	2'-0" x 2'-0" THRUST BLOCK
10	4" PVC PIPE, DR18
11	4" STEEL PIPE, STANDARD WALL
12	VALVE BOX SLIP TYPE WITH LOCKING CAST IRON COVER (SEE TYPICAL GATE VALVE DETAIL, SHEET 850-C-3308)
13	6" BLIND FLANGE, FLAT FACED, ANSI CLASS 150
14	6" ANSI CLASS 125 FLANGE ADAPTER, MEGAFLANGE SERIES 2100 W/ TEE BOLTS POINTED
15	24" DIA. HEAVY DUTY, TRAFFIC-RATED METER CAN W/ 20 3/8" Ø OPENING WITH CAST IRON LOCKING COVER AND FORMED CONCRETE COLLAR, (W/ #4 REBAR), DASHED FOR CLARITY
16	4" x 4" x 6" MJ BULLHEAD TEE OR 4" x 4" x 4" MJ TEE W/ 6" x 4" MJ REDUCER, D.I., 350 psi
17	6" PVC PIPE, DR18
18	4" G.I. PIPE, STANDARD WALL, NPT, TAPE COATED BELOW GRADE
19	4" G.I. PIPE, STANDARD WALL, NPT, PAINTED BLUE ABOVE GRADE
20	4" G.I. CAP, NPT, 300 psi, W/ 1/8" VENT HOLE
21	4" 90° MJ ELL, D.I., 350 psi (ROTATED 45° TOWARDS FINISHED GRADE)

- NOTES:
- ALL NON STAINLESS METALLIC PIPE, VALVES AND FITTINGS SHALL BE FBE-COATED, INTERIOR AND EXTERIOR. ALL NON STAINLESS METALLIC PIPE IN CONTACT WITH SOIL SHALL ALSO BE COLD APPLIED TAPE-COATED PER SPECIFICATIONS.
 - ORIENTATION AND LOCATION OF OUTLET TO BE DETERMINED IN FIELD BY ENGINEER.
 - APPLY CATHODIC PROTECTION TO ALL BURIED METALLIC WATER-CARRYING COMPONENTS LOCATED WITHIN CORROSIVE SOIL ZONES, AS DESIGNATED IN THE PLANS AND/OR SPECIFICATIONS.
 - ALL NON STAINLESS STEEL PIPE AND FITTINGS SHALL BE STANDARD WALL. ALL STAINLESS STEEL PIPE AND FITTINGS SHALL HAVE A WORKING PRESSURE OF AT LEAST 350 psi, UNLESS OTHERWISE NOTED.
 - ALL COMPONENTS SHALL REMAIN WITHIN THE PERMANENT RIGHT-OF-WAY. 4" PVC PIPING PARALLEL TO MAIN LINE SHALL BE ANGLED SLIGHTLY TOWARD MAIN LINE, AS NEEDED, SO THAT DISCHARGE PIPE AND CAP REMAIN WITHIN PERMANENT RIGHT-OF-WAY.
 - ALL MATERIALS RATED TO AT LEAST MAINLINE PIPE PRESSURE RATING, UNLESS OTHERWISE NOTED.
 - MECHANICAL JOINTS OMITTED FROM ISOMETRIC VIEWS FOR CLARITY.

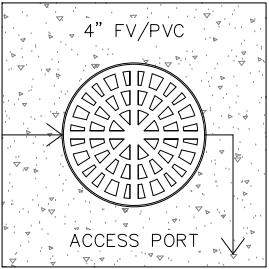

NOTE:
CONCRETE SHALL BE SCRIBED
PRIOR TO CURING OR ETCHED
AFTER CURING WITH A 4" GRINDER.

COLLAR SCRIBING DETAIL
NOT TO SCALE



ALWAYS THINK SAFETY

U.S. DEPARTMENT OF THE INTERIOR
BUREAU OF RECLAMATION
NAVALAJIO-GALLUP WATER SUPPLY PROJECT
NEW MEXICO

CUTTER LATERAL - REACH 21

WATER PIPELINE

NO.	DATE	REVISION	BY	APVD
0	12/02/018	ISSUED FOR CONSTRUCTION	TT	JG

T. Tadano
DESIGNED
M. Howard / A. Vogenthaler
DRAWN
J. Garcia
CHECKED
TECH. APPR.
APPROVED
FARMINGTON, NM 2018-11-28




REACH 21 PIPELINE

4-INCH FLUSH VALVE
WITH ABOVE GRADE
DISCHARGE DETAIL

850-C-3311

SHEET 381 OF 405

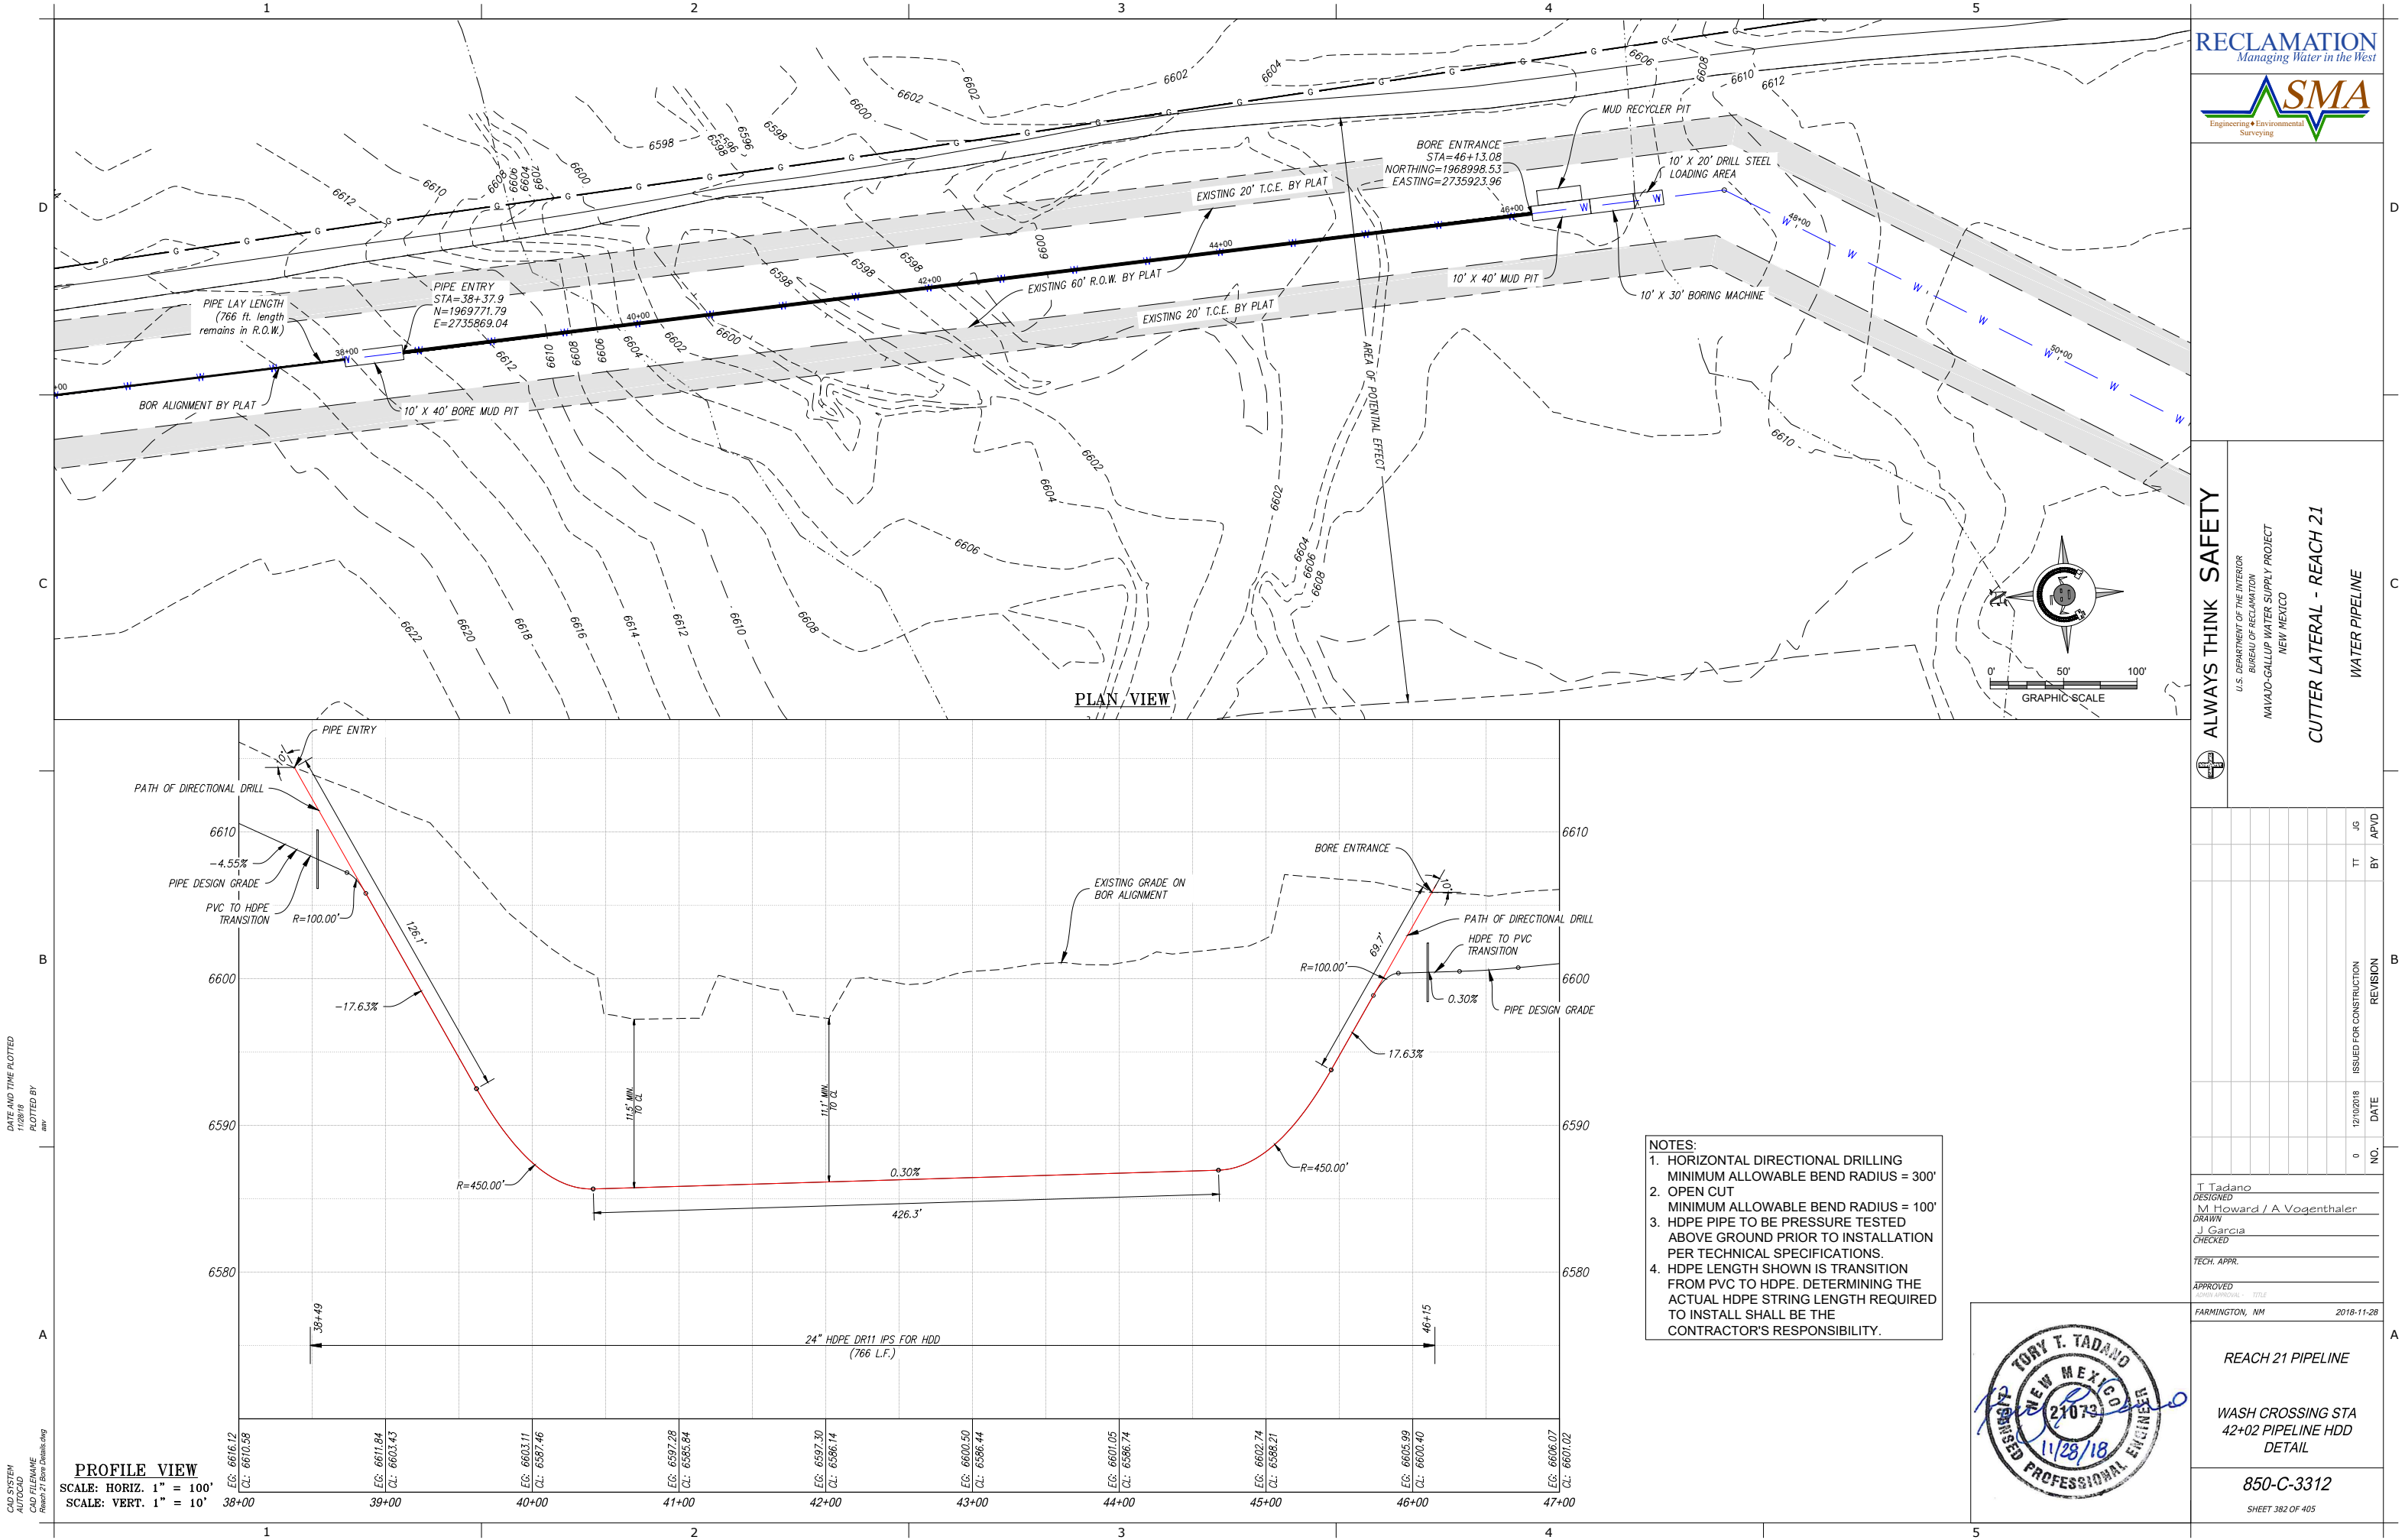


NO.	DATE	REVISION	BY	APVD
0	12/02/018	ISSUED FOR CONSTRUCTION	TT	JG

T. Tadano
DESIGNED
M. Howard / A. Vogenthaler
DRAWN
J. Garcia
CHECKED

TECH. APPR.

APPROVED

FARMINGTON, NM 2018-11-28


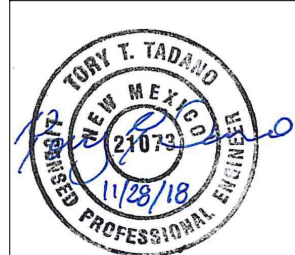


REACH 21 PIPELINE


WASH CROSSING STA
42+02 PIPELINE HDD
DETAIL

850-C-3312

SHEET 382 OF 405

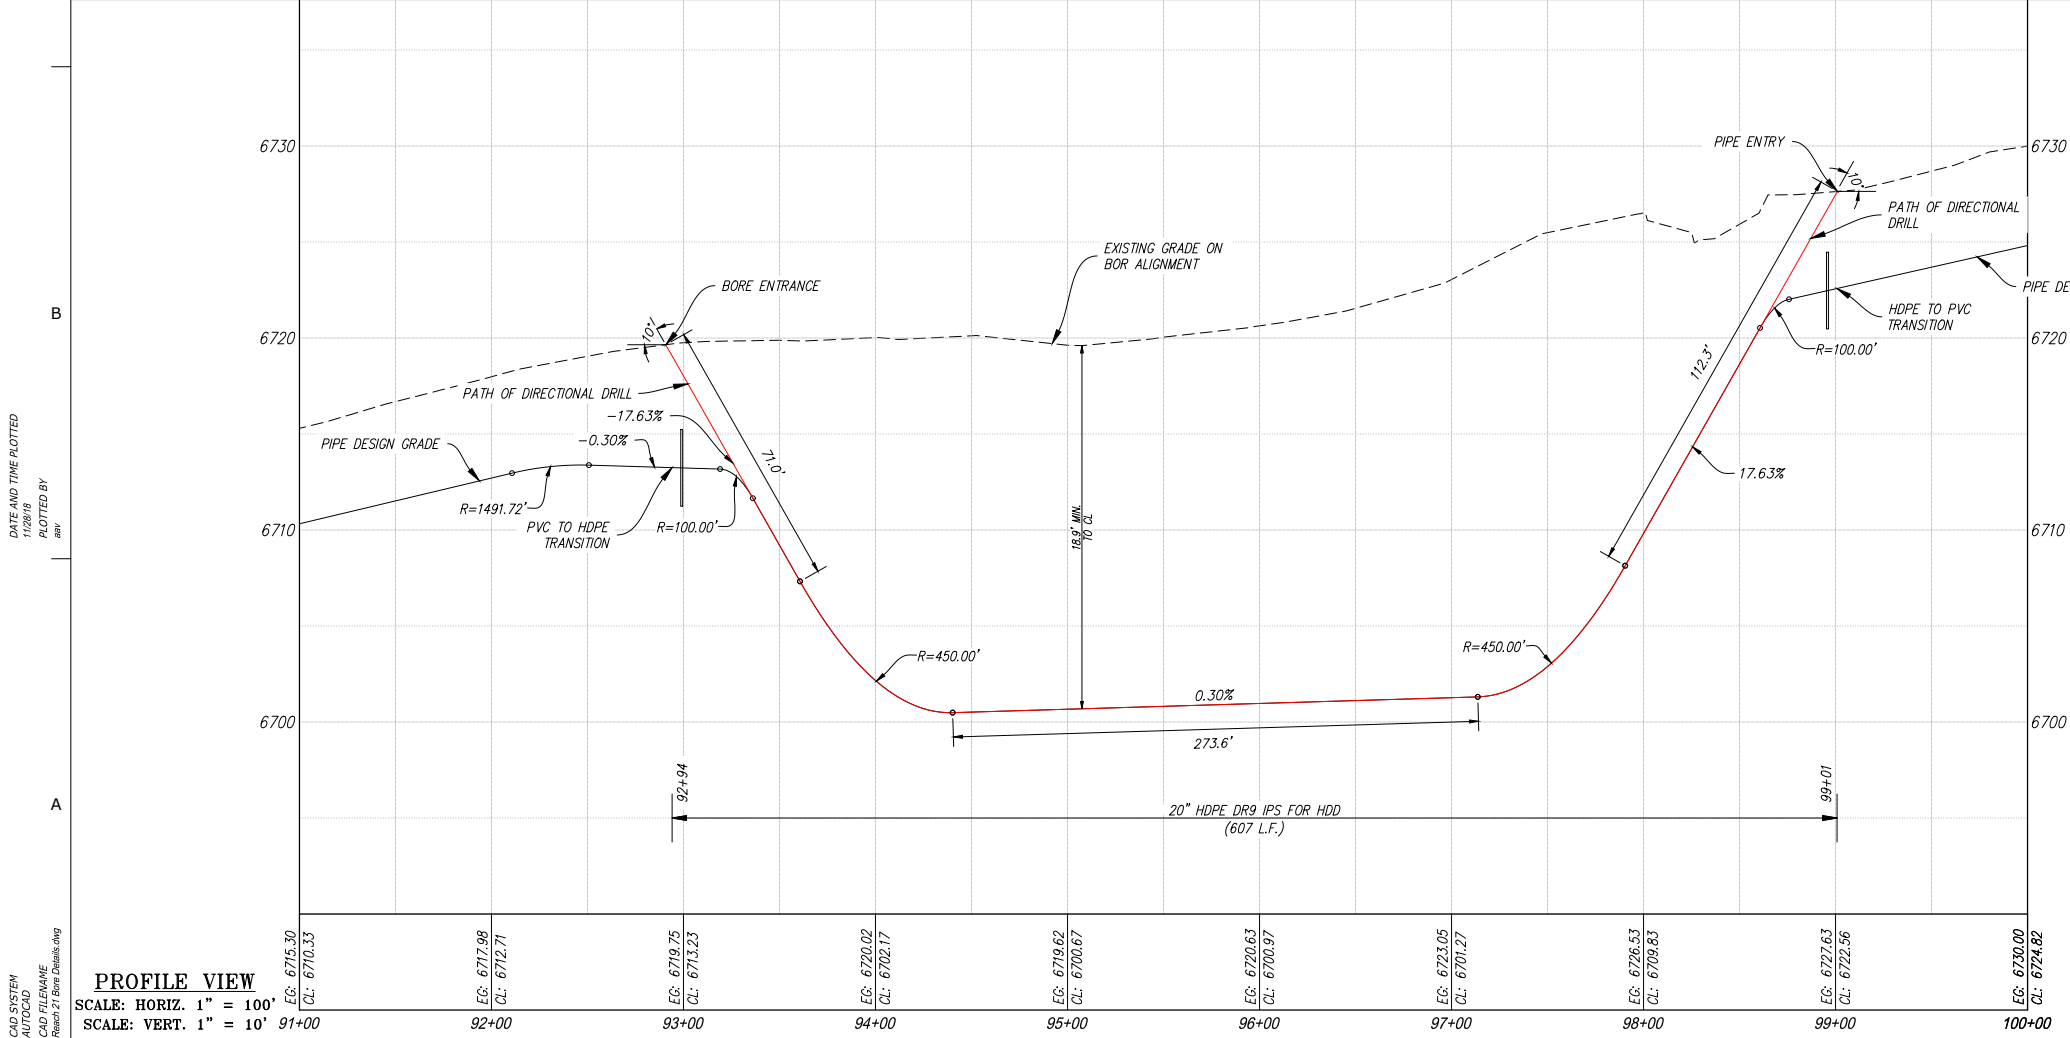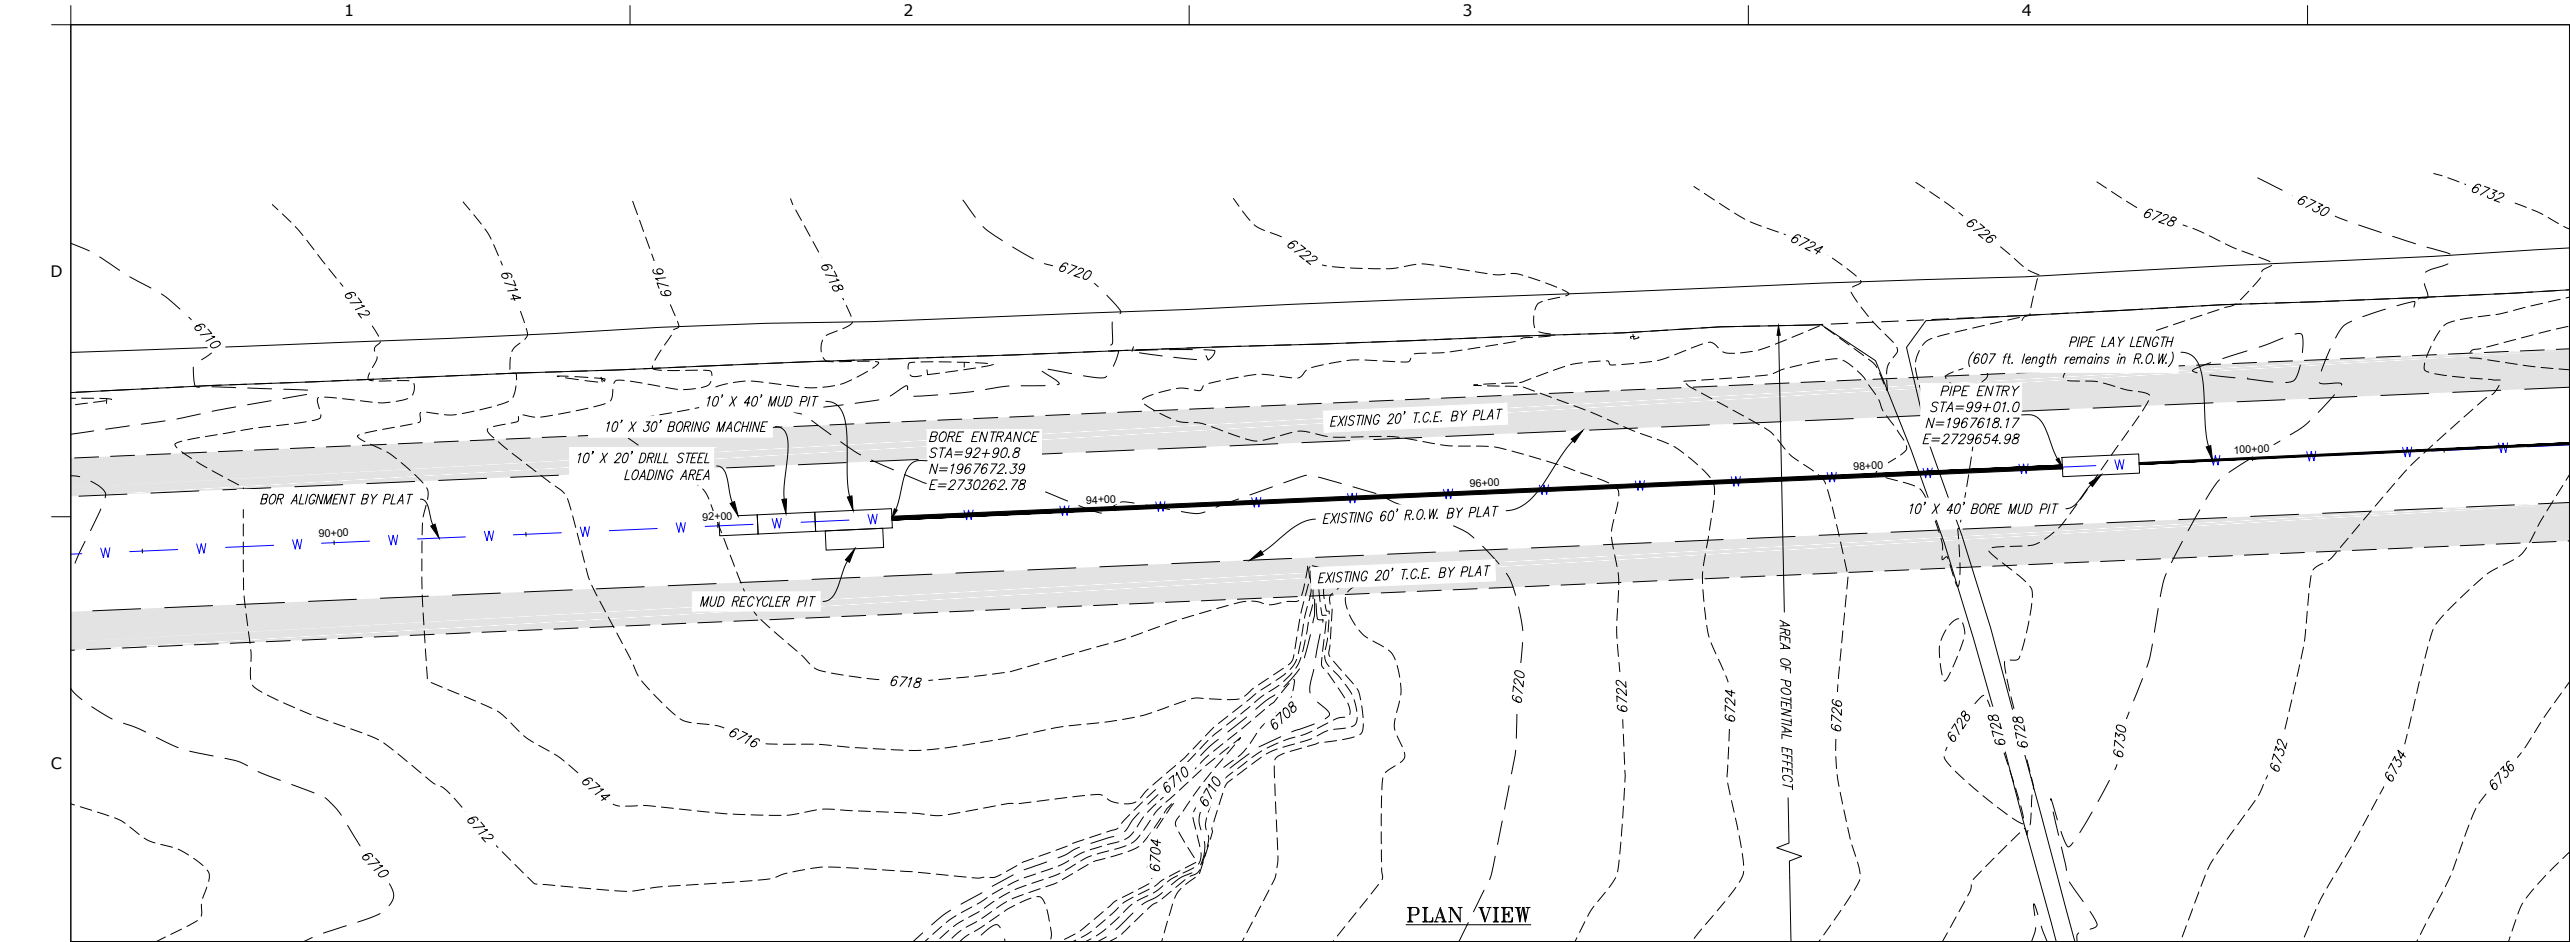

- NOTES:
1. HORIZONTAL DIRECTIONAL DRILLING
MINIMUM ALLOWABLE BEND RADIUS = 300'
 2. OPEN CUT
MINIMUM ALLOWABLE BEND RADIUS = 100'
 3. HDPE PIPE TO BE PRESSURE TESTED
ABOVE GROUND PRIOR TO INSTALLATION
PER TECHNICAL SPECIFICATIONS.
 4. HDPE LENGTH SHOWN IS TRANSITION
FROM PVC TO HDPE. DETERMINING THE
ACTUAL HDPE STRING LENGTH REQUIRED
TO INSTALL SHALL BE THE
CONTRACTOR'S RESPONSIBILITY.

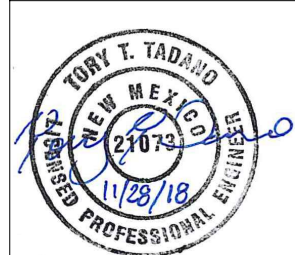

RECLAMATION
Managing Water in the West

SMA
Engineering • Environmental
Surveying

ALWAYS THINK SAFETY

U.S. DEPARTMENT OF THE INTERIOR
BUREAU OF RECLAMATION
NAVAJO-GALLUP WATER SUPPLY PROJECT
NEW MEXICO

CUTTER LATERAL - REACH 21
WATER PIPELINE


NO.	DATE	REVISION	BY	APVD
0	12/10/2018	ISSUED FOR CONSTRUCTION	TT	JG

DESIGNED: T. Tadano
DRAWN: M. Howard / A. Vogenthaler
CHECKED: J. Garcia
TECH. APPR.:
APPROVED: [Signature]
FARMINGTON, NM 2018-11-28



REACH 21 PIPELINE

WASH CROSSING STA
95+37 PIPELINE HDD
DETAIL

850-C-3313
SHEET 383 OF 405

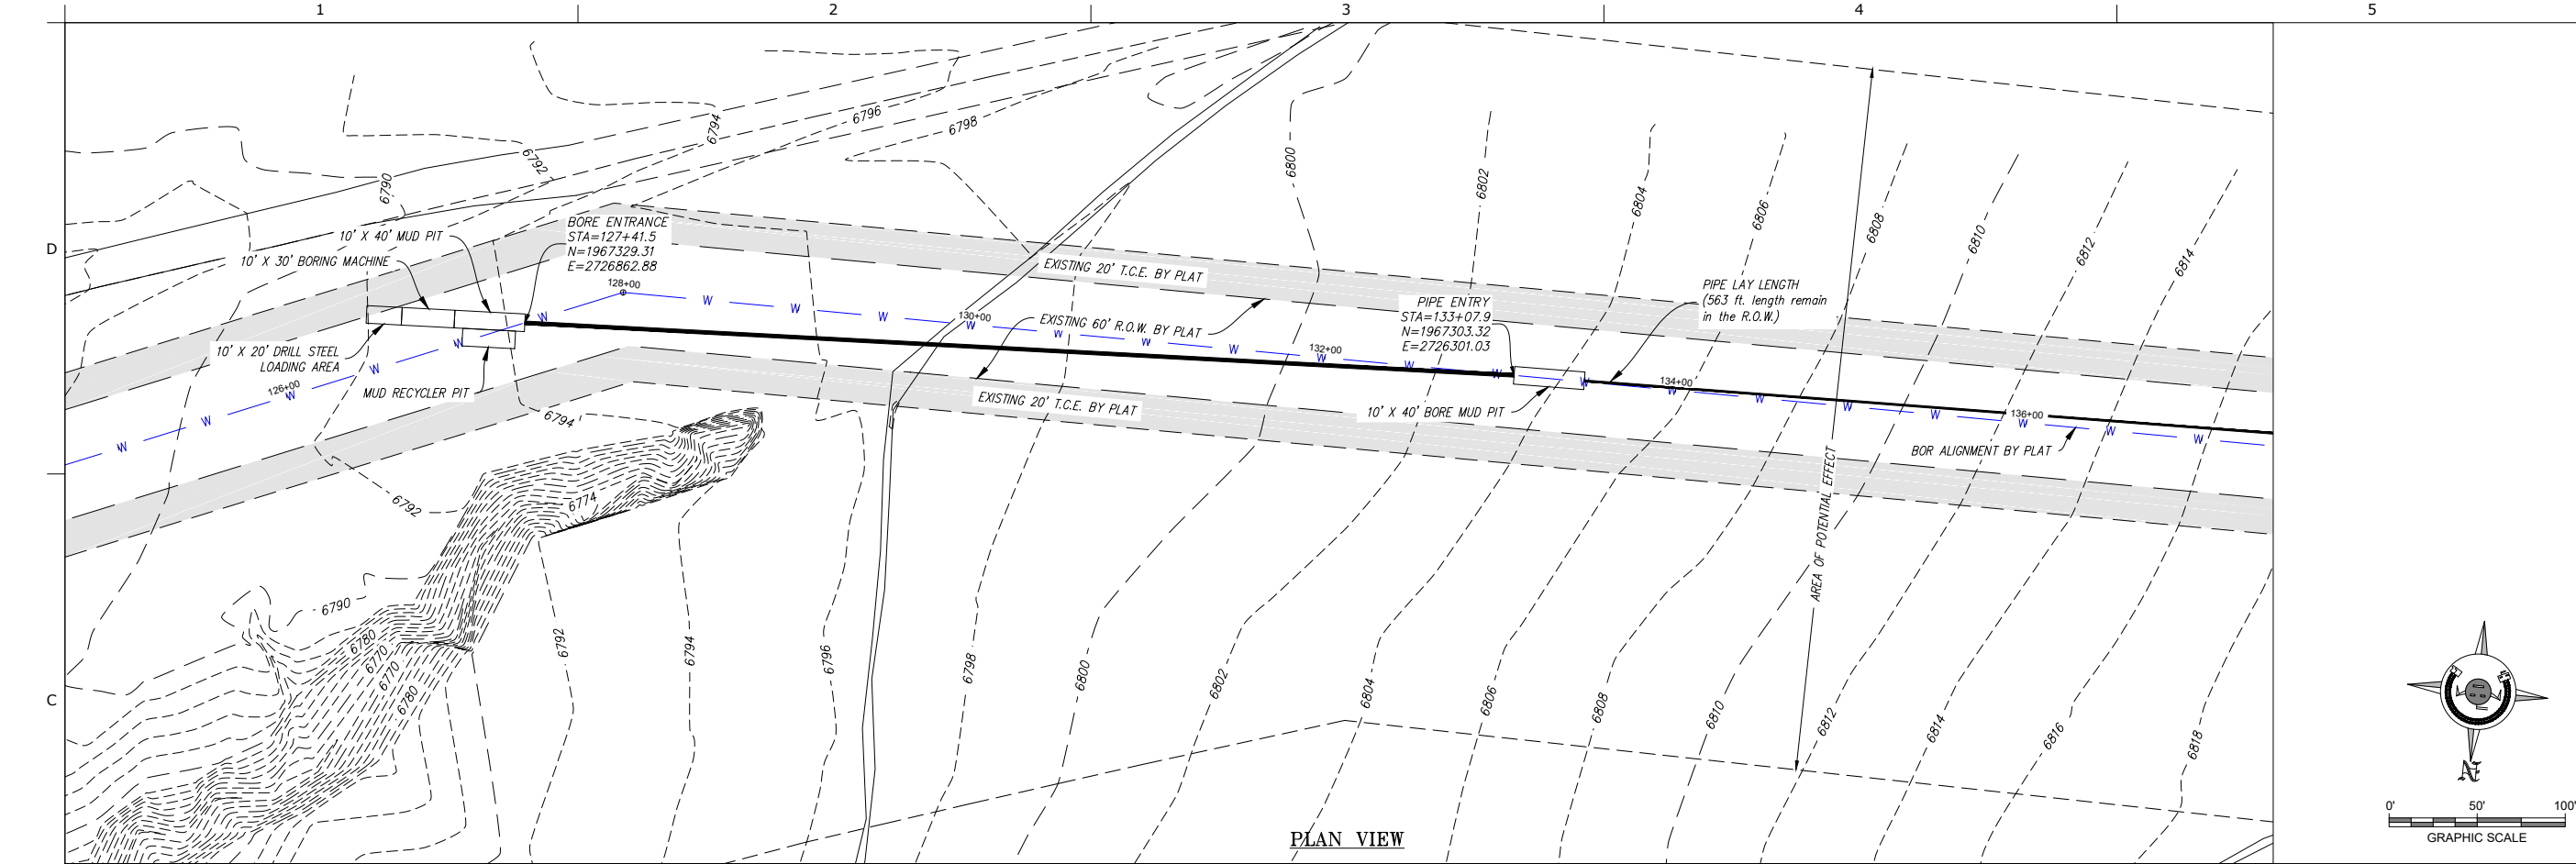

PLAN VIEW

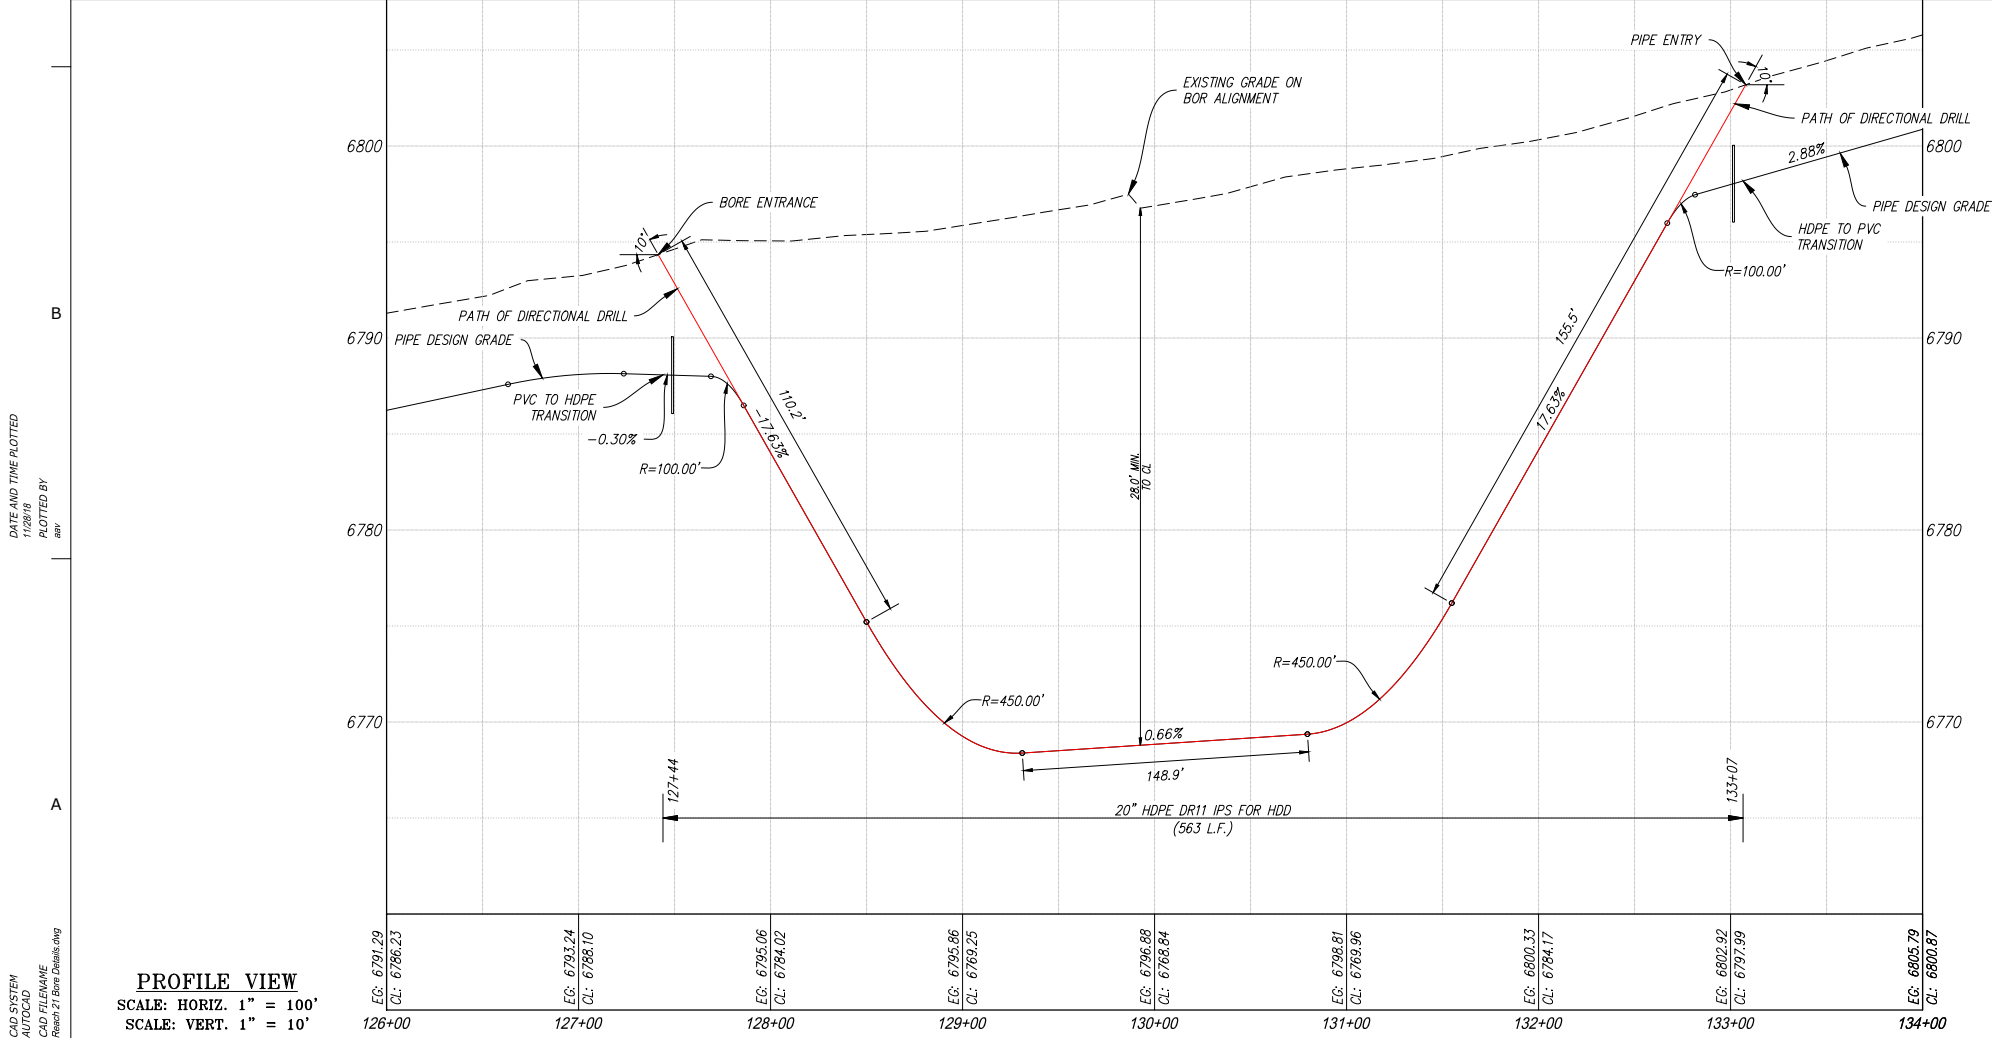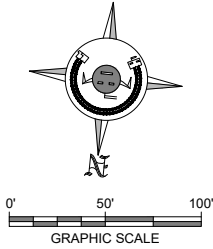

PROFILE VIEW

SCALE: HORIZ. 1" = 100'
SCALE: VERT. 1" = 10'

- NOTES:
1. HORIZONTAL DIRECTIONAL DRILLING
MINIMUM ALLOWABLE BEND RADIUS = 300'
 2. OPEN CUT
MINIMUM ALLOWABLE BEND RADIUS = 100'
 3. HDPE PIPE TO BE PRESSURE TESTED
ABOVE GROUND PRIOR TO INSTALLATION
PER TECHNICAL SPECIFICATIONS.
 4. HDPE LENGTH SHOWN IS TRANSITION
FROM PVC TO HDPE. DETERMINING THE
ACTUAL HDPE STRING LENGTH REQUIRED TO
INSTALL SHALL BE THE
CONTRACTOR'S RESPONSIBILITY.



ALWAYS THINK SAFETY

U.S. DEPARTMENT OF THE INTERIOR
BUREAU OF RECLAMATION
NAVAJO-GALLUP WATER SUPPLY PROJECT
NEW MEXICO

CUTTER LATERAL - REACH 21
WATER PIPELINE

NO.	DATE	REVISION	BY	APVD
0	12/10/2018	ISSUED FOR CONSTRUCTION	JG	APVD


T. Tadano
DESIGNED
M. Howard / A. Vogenthaler
DRAWN
J. Garcia
CHECKED
TECH. APPR.
APPROVED
FARMINGTON, NM 2018-11-28


REACH 21 PIPELINE

WASH CROSSING STA
129+92 PIPELINE HDD
DETAIL

850-C-3314

SHEET 384 OF 405

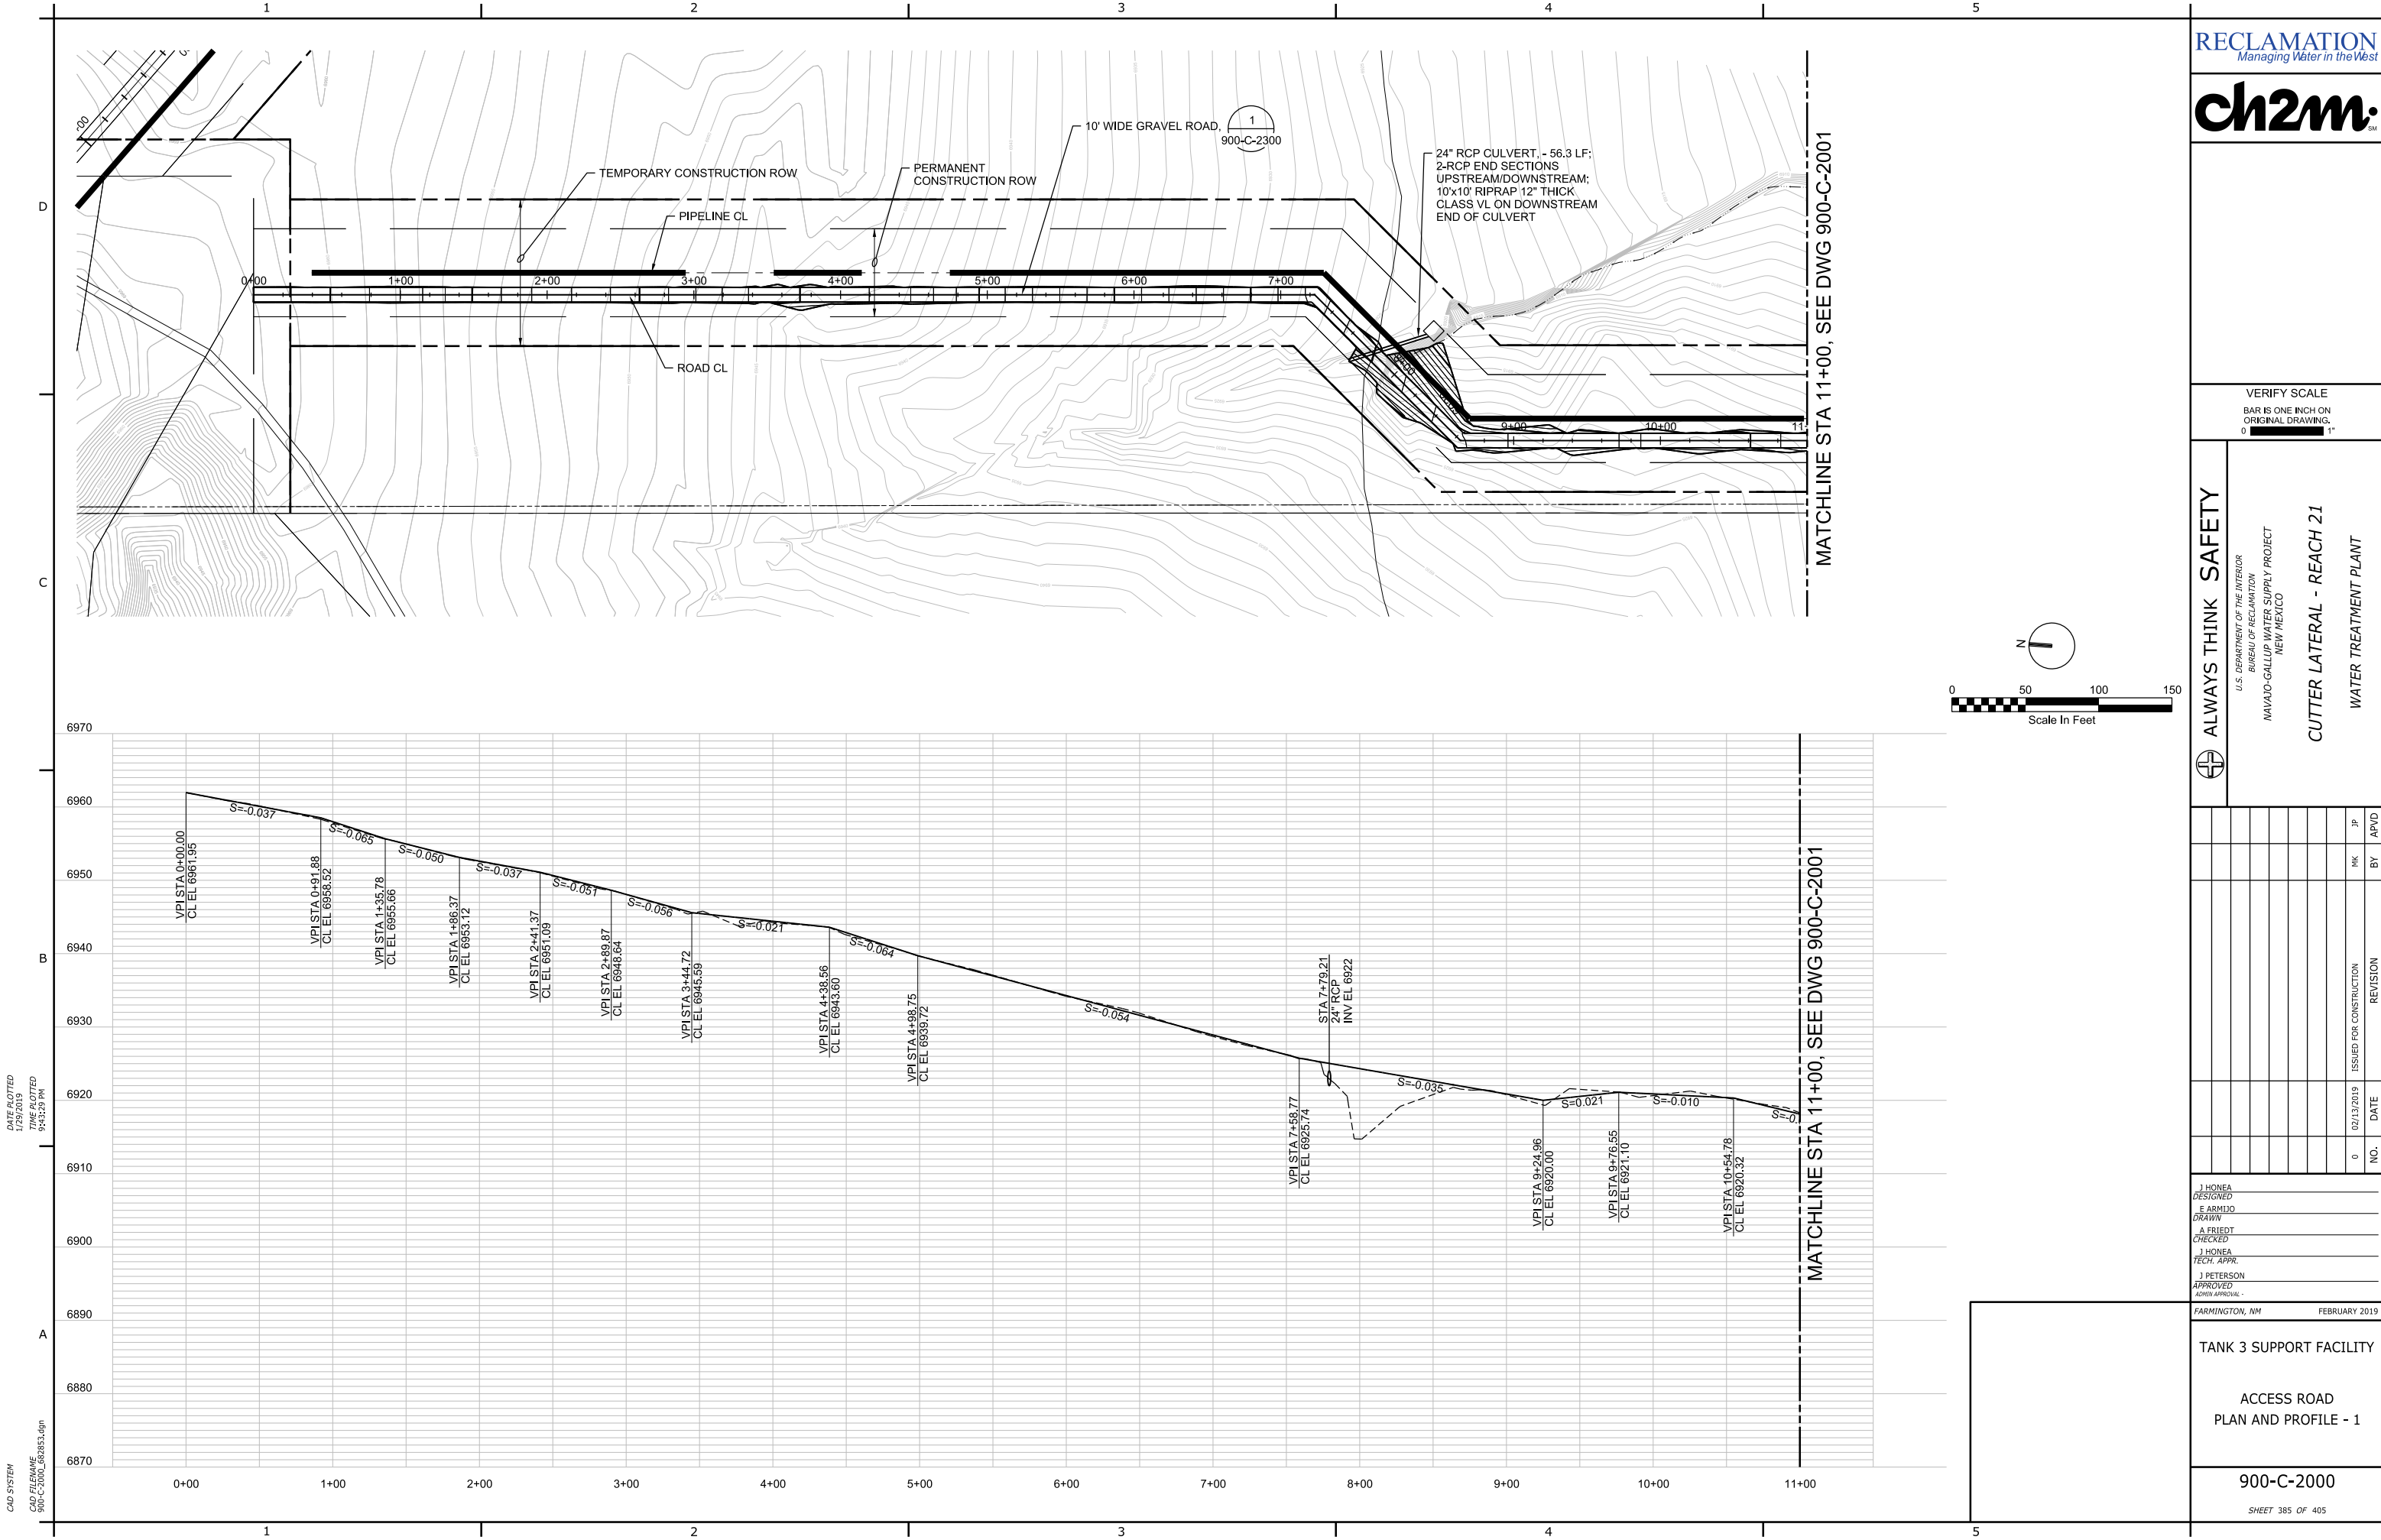

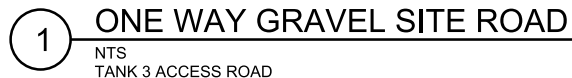

VERIFY SCALE
BAR IS ONE INCH ON
ORIGINAL DRAWING.

 ALWAYS THINK SAFETY

U.S. DEPARTMENT OF THE INTERIOR
BUREAU OF RECLAMATION

CUTTER LATERAL - REACH 21

WATER TREATMENT PLANT

[illegible]

J HONEA
DESIGNED
E ARMijo
DRAWN
A FRIEDT
CHECKED
J HONEA
TECH. APPR.
J PETERSON
APPROVED
ADMIN APPROVAL -

FARMINGTON, NM FEBRUARY 2019

TANK 3 SUPPORT FACILITY

DETAILS

900-C-2300

SHEET 387 OF 405


DATE PLOTTED
11/29/2019

TIME PLOTTED
9:44:30 PM

CAD SYSTEM
CAD FILENAME
000-C-2300_682853.dgn

SAN JUAN COUNTY, NEW MEXICO
SEC-18, T-25-N, R-9-W
NAVAJO TRIBAL TRUST

RECLAMATION
Managing Water in the West

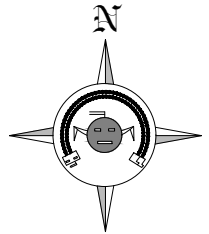

0' 20' 40'
GRAPHIC SCALE

LEGEND

- 2" GRAVEL OVER 3" NMDOT SPECIFICATION BASE COURSE
- TEMPORARY CONSTRUCTION EASEMENT
- 6" GRAVEL AGGREGATE BASE OVER 6" AGGREGATE SUBBASE
- BORE LOCATION

ALWAYS THINK SAFETY

U.S. DEPARTMENT OF THE INTERIOR
BUREAU OF RECLAMATION
NAVAJO-GALLUP WATER SUPPLY PROJECT
NEW MEXICO

CUTTER LATERAL - REACH 21
WATER PIPELINE

NO.	DATE	ISSUED FOR CONSTRUCTION	REVISION	BY	APVD
0	12/02/18			TT	JG

T. Tadano
DESIGNED
M. Howard / A. Vogenthaler
DRAWN
J. Garcia
CHECKED
TECH. APPR.
APPROVED
FARMINGTON, NM 2018-11-28



REACH 21 PIPELINE

REACH 21 TANK SITE
NO. 3 SITE PLAN

900-C-3000

SHEET 388 OF 405

DATE AND TIME PLOTTED
PLOTTER
PLOTTED BY
CADD SYSTEM
CADD FILENAME
Reach 21 Tank Site Plan.dwg

SAN JUAN COUNTY, NEW MEXICO
SEC-18, T-25-N, R-9-W
NAVAJO TRIBAL TRUST



ALWAYS THINK SAFETY

U.S. DEPARTMENT OF THE INTERIOR
BUREAU OF RECLAMATION
NAVAJO-GALLUP WATER SUPPLY PROJECT
NEW MEXICO

CUTTER LATERAL - REACH 21
WATER PIPELINE


NO.	DATE	ISSUED FOR CONSTRUCTION	REVISION	BY	APVD
0	12/02/018			TT	JG

T. Tadano
DESIGNED
M. Howard / A. Vogenthaler
DRAWN
J. Garcia
CHECKED
TECH. APPR.
APPROVED
FARMINGTON, NM 2018-11-28

REACH 21 PIPELINE

REACH 21 TANK
SITE NO. 3
GRADING PLAN

900-C-3001
SHEET 389 OF 405

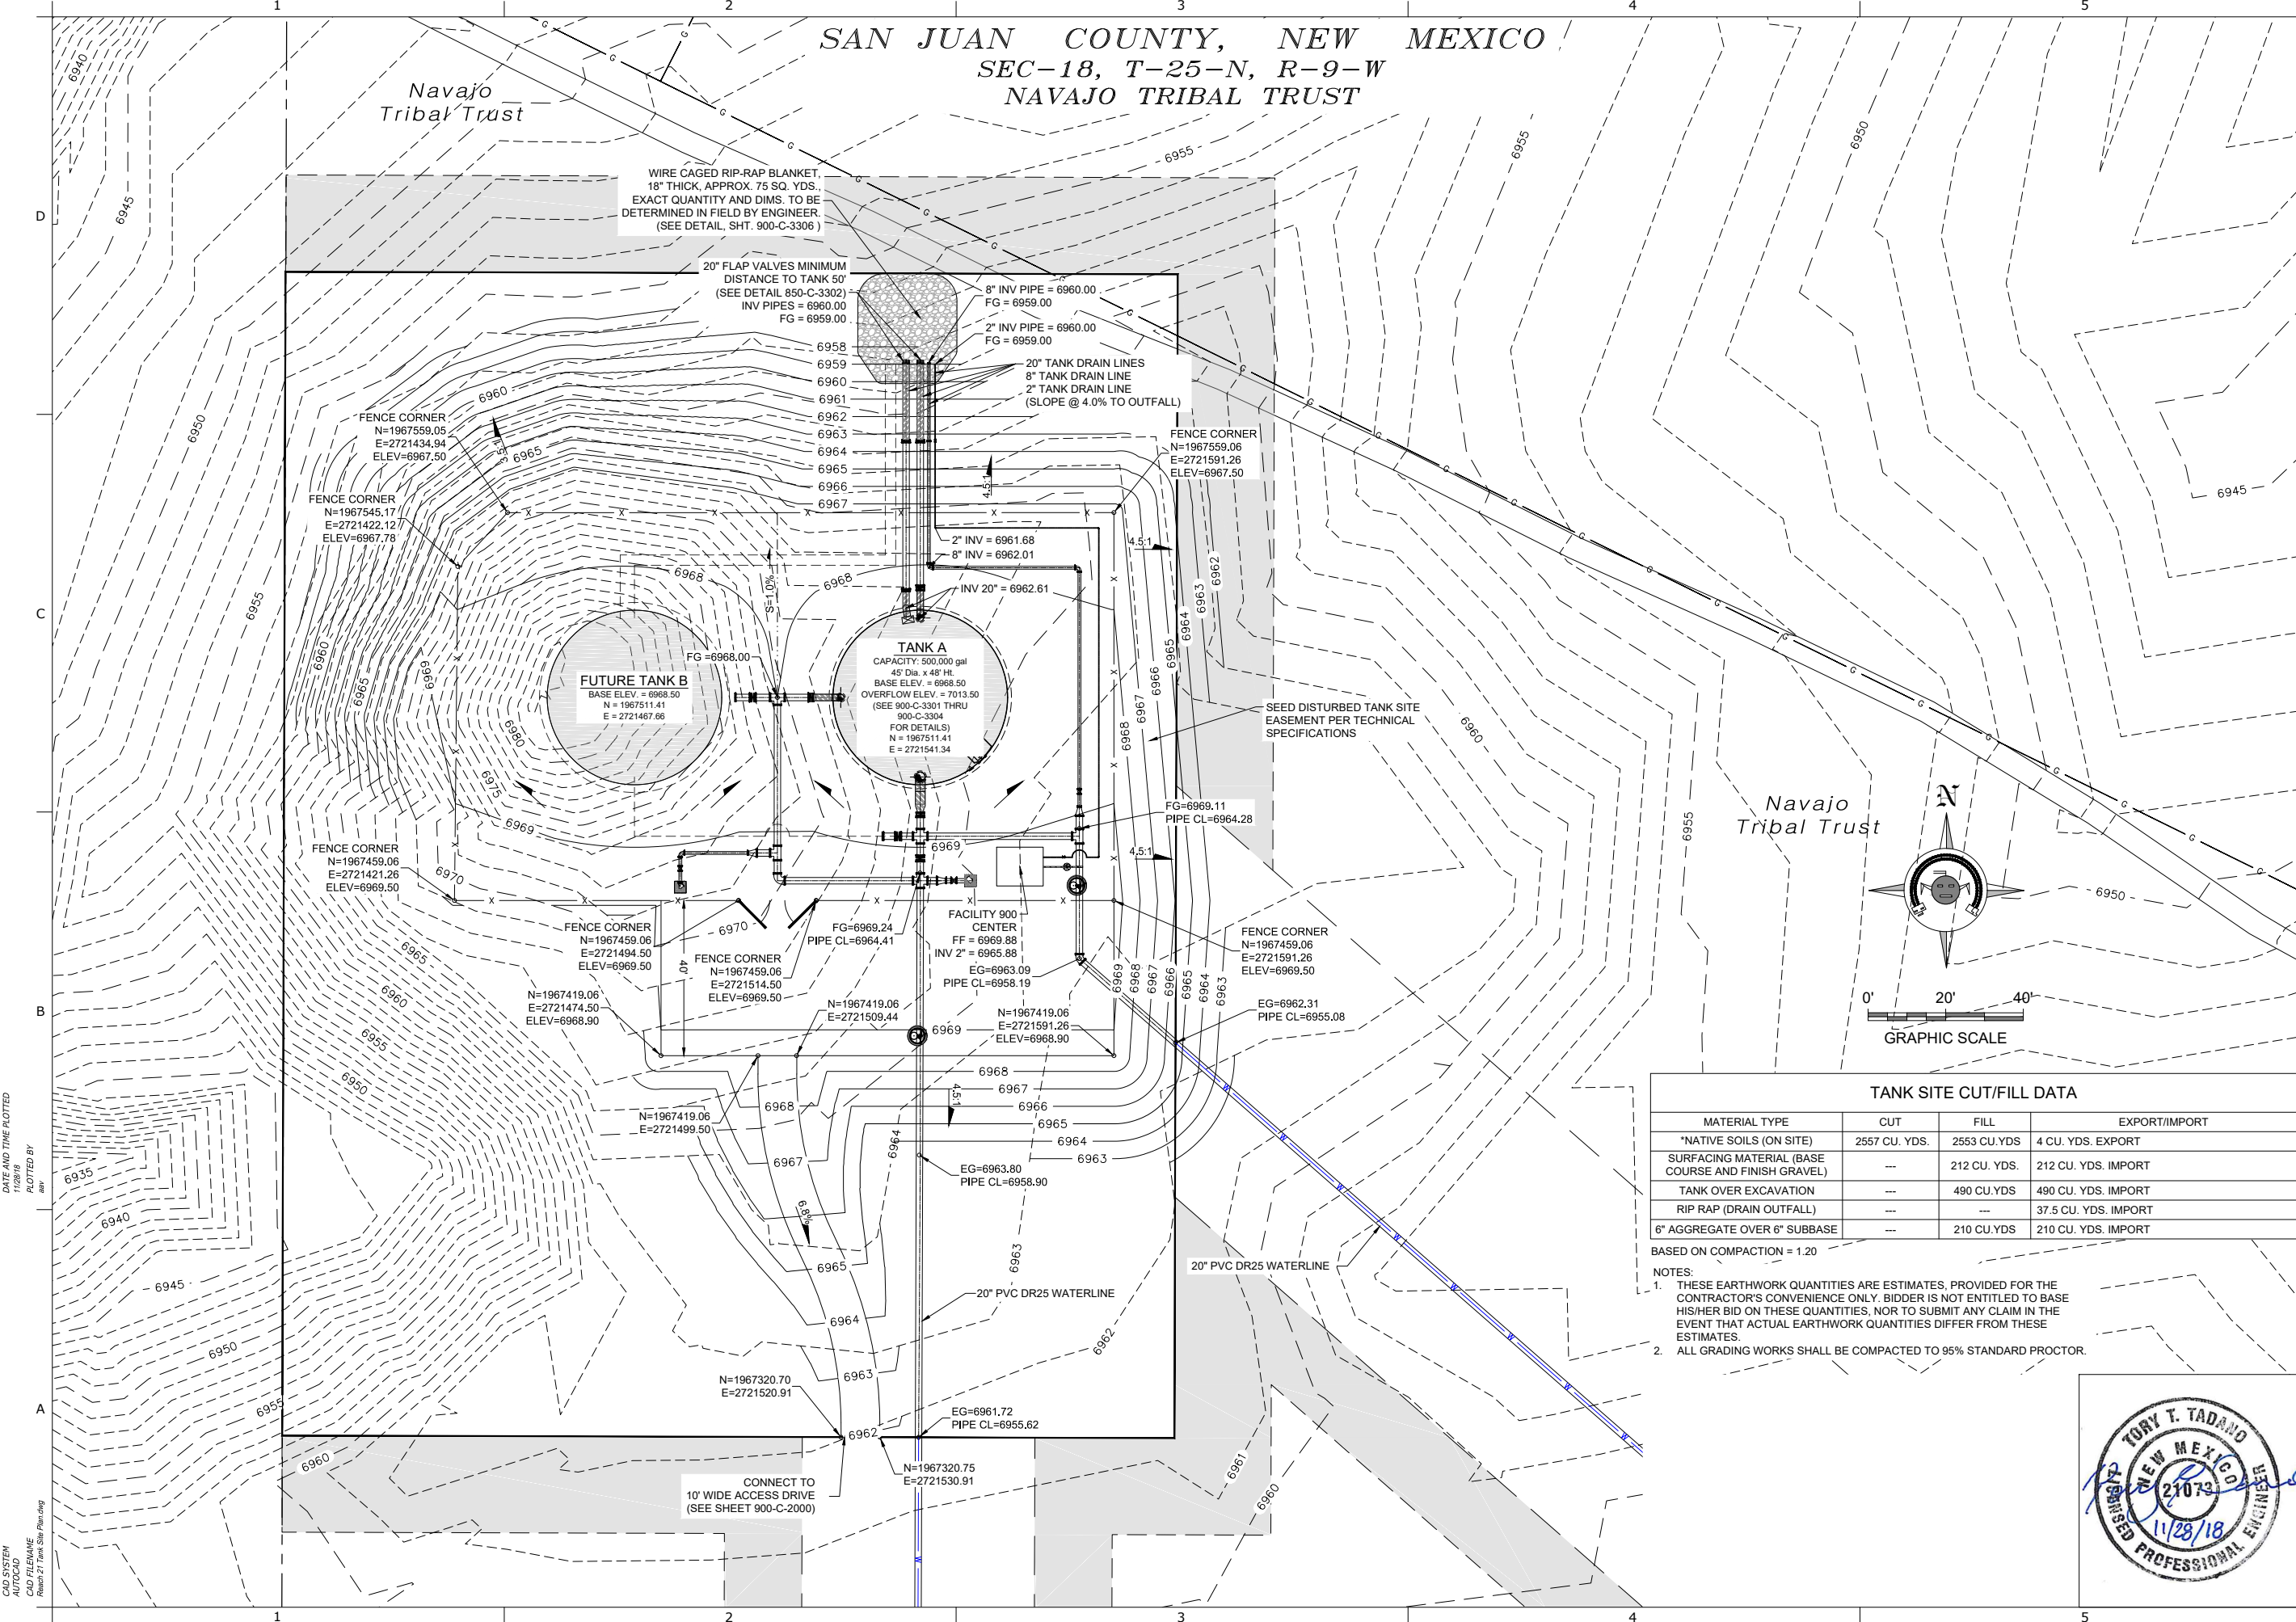

TANK SITE CUT/FILL DATA			
MATERIAL TYPE	CUT	FILL	EXPORT/IMPORT
*NATIVE SOILS (ON SITE)	2557 CU. YDS.	2553 CU. YDS.	4 CU. YDS. EXPORT
SURFACING MATERIAL (BASE COURSE AND FINISH GRAVEL)	---	212 CU. YDS.	212 CU. YDS. IMPORT
TANK OVER EXCAVATION	---	490 CU. YDS.	490 CU. YDS. IMPORT
RIP RAP (DRAIN OUTFALL)	---	---	37.5 CU. YDS. IMPORT
6" AGGREGATE OVER 6" SUBBASE	---	210 CU. YDS.	210 CU. YDS. IMPORT

NOTES:
1. THESE EARTHWORK QUANTITIES ARE ESTIMATES, PROVIDED FOR THE CONTRACTOR'S CONVENIENCE ONLY. BIDDER IS NOT ENTITLED TO BASE HIS/HER BID ON THESE QUANTITIES, NOR TO SUBMIT ANY CLAIM IN THE EVENT THAT ACTUAL EARTHWORK QUANTITIES DIFFER FROM THESE ESTIMATES.
2. ALL GRADING WORKS SHALL BE COMPACTED TO 95% STANDARD PROCTOR.



DATE AND TIME PLOTTED
PLOTTED BY
CADD SYSTEM
CADD FILENAME
Reach 21 Tank Site Plan.dwg

SAN JUAN COUNTY, NEW MEXICO
SEC-18, T-25-N, R-9-W
NAVAJO TRIBAL TRUST



ALWAYS THINK SAFETY

U.S. DEPARTMENT OF THE INTERIOR
BUREAU OF RECLAMATION
NAVAJO-GALLUP WATER SUPPLY PROJECT
NEW MEXICO


CUTTER LATERAL - REACH 21
WATER PIPELINE

NO.	DATE	ISSUED FOR CONSTRUCTION	REVISION	BY	APVD
0	12/02/018			TT	JG

T. Tadano
DESIGNED
M. Howard / A. Vogenthaler
DRAWN
J. Garcia
CHECKED
TECH. APPR.
APPROVED
FARMINGTON, NM 2018-11-28


REACH 21 PIPELINE
REACH 21 TANK SITE
NO. 3 STORMWATER
BMP PLAN
900-C-3002
SHEET 390 OF 405

CAD SYSTEM
CUTTER LATERAL
REACH 21 TANK SITE
NO. 3 STORMWATER
BMP PLAN
DATE AND TIME PLOTTED
12/02/018
PLOTTED BY
JG

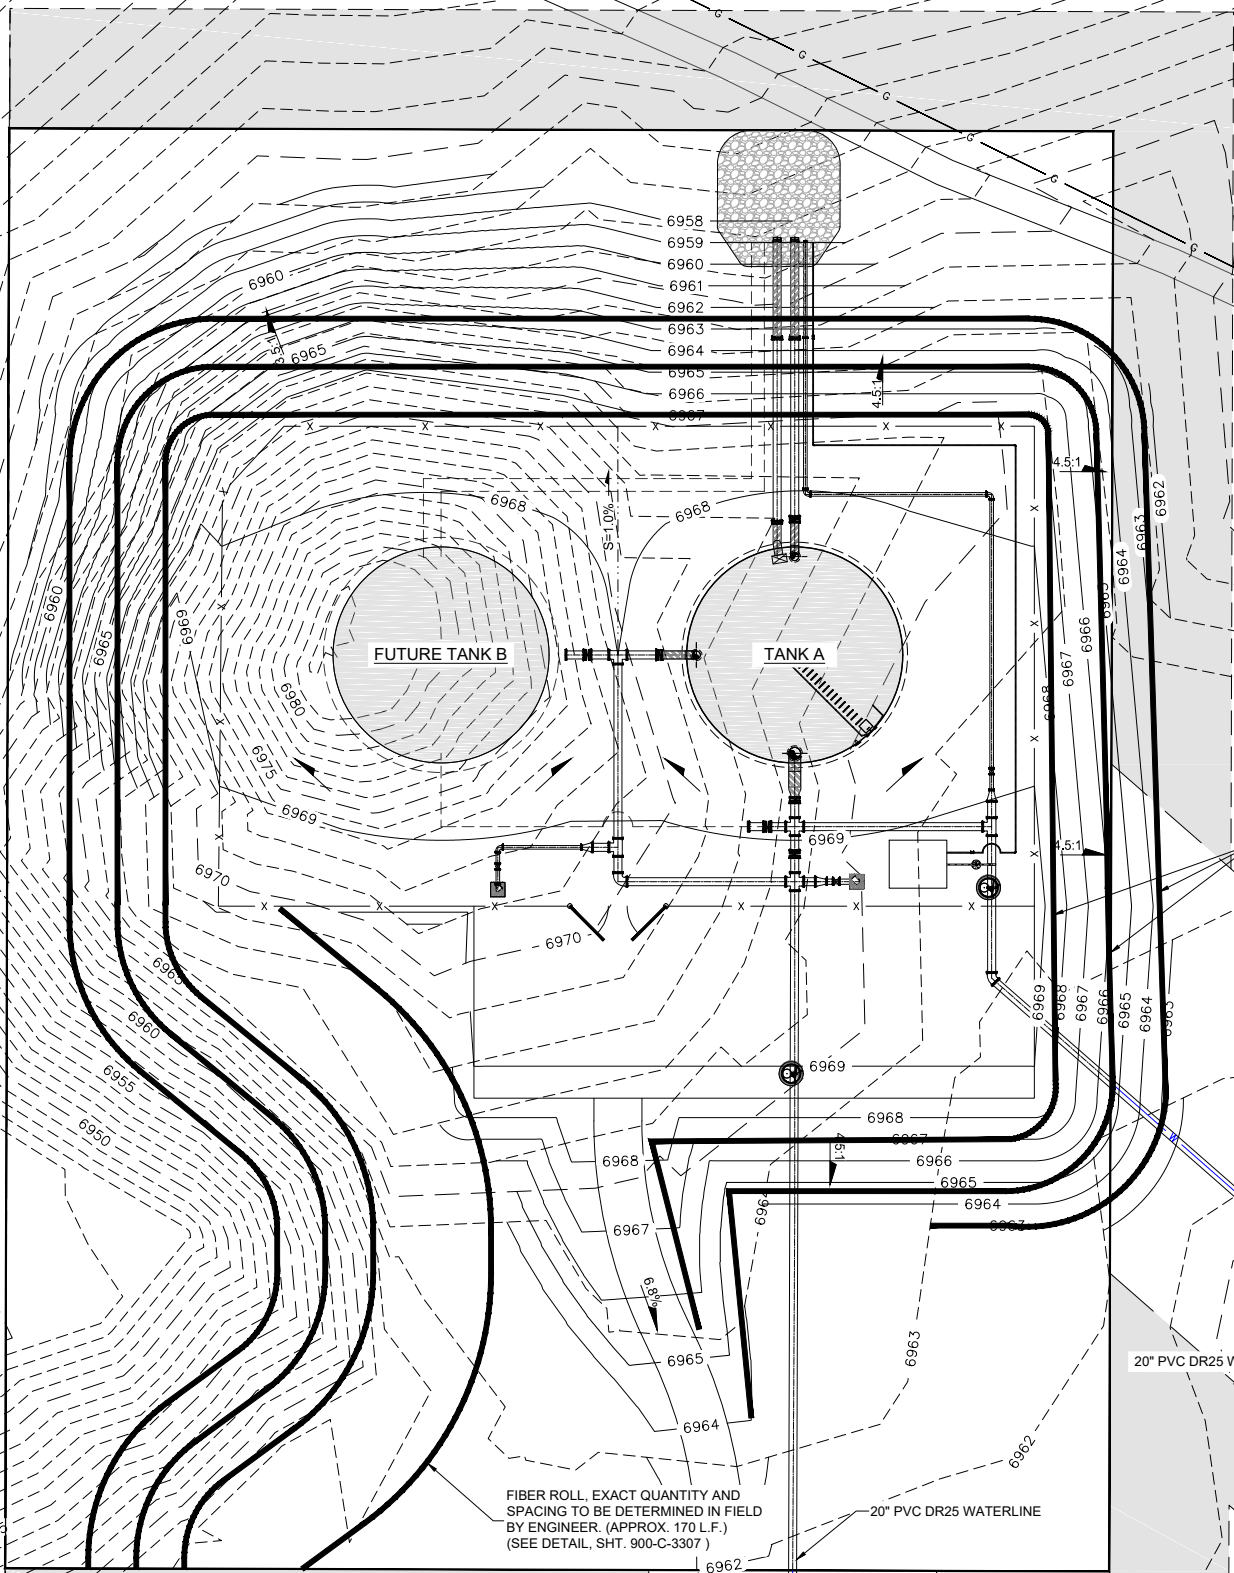


NOTES:

1. CONTRACTOR SHALL FIELD SURVEY ELEVATION OF OVERFLOW WEIR OF TANK A AND ENSURE OVERFLOW WEIR ELEVATION MATCHES ENWP PHASE 3 DZ REGULATING (SE) TANK OVERFLOW ELEVATION (WITHIN A TOLERANCE OF $\pm 1/2"$ INCH).
2. PROVIDE TANK SUB-FOUNDATIONS, OVER-EXCAVATION, AND SITE GRADING IN ACCORDANCE WITH GEOTECHNICAL REPORT AND 900-C-3301.
3. PROVIDE TANK FOUNDATION IN ACCORDANCE WITH GEOTECHNICAL REPORT AND TANK MANUFACTURER'S PE-SEALED FOUNDATION DESIGN.
4. NO HIGH SPOTS PERMITTED ON SITE PIPING. ALL SITE PIPING (INCLUDING SENSOR LINES) SHALL SLOPE UP TOWARDS TANKS OR ARVYS (MIN. 1%).
5. ALL MATERIALS, FITTINGS AND APPURTENANCES SHALL BE RATED TO AT LEAST 165 psi, UNLESS OTHERWISE NOTED.
6. ALL PIPE AND FITTINGS UNDERNEATH AND WITHIN 5' OF TANK FOUNDATIONS SHALL BE STEEL, AND SHALL BE SHOP WELDED, SHOP COATED, X-RAY TESTED AND PRESSURE TESTED PRIOR TO PLACING FOUNDATIONS. SHOP COATINGS SHALL BE APPLIED AFTER WELDING.
7. ALL VALVES AND STEEL-TO-PVC COUPLINGS AT TANKS SHALL BE LOCATED AT LEAST 5' FROM EDGES OF FOUNDATIONS.
8. ALL BURIED NON-STAINLESS STEEL PIPE AND FITTINGS SHALL BE COLD-APPLIED TAPE-WRAPPED, PER SPECIFICATIONS.
9. GLASS-FUSED STEEL TANKS: ALL 32-INCH AND 20-INCH STEEL PIPE AND FITTINGS SHALL BE FBE-COATED, INTERIOR AND EXTERIOR.
10. ALL BURIED DUCTILE IRON FITTINGS SHALL BE MJ.
11. ALL PRESSURE BEARING PIPES WITHIN SITE SHALL BE FULLY RESTRAINED. REFER TO DETAIL, SHEET 850-C-3303.
12. FIELD LOCATE CONDUITS PER REVIEW WITH ELECTRICIAN.
13. TANK SITE NON-STAINLESS METALLIC COMPONENTS REQUIRE CATHODIC PROTECTION.

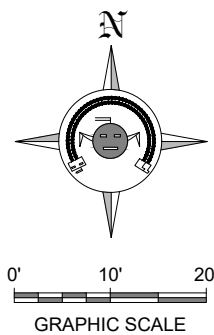

TANK SITE NUMBER 3 - VALVE NUMBERING						
Valve No.	Valve Size	Valve Type	Pipe Type	Description	Warning Placard (Requires lockable valve box lid inside meter can) (See Sheet 850-C-3308)	Normal Operation
1	8"	GV	PVC	MAIN LINE FLUSH VALVE	NO	CLOSED
2	20"	BFV	STEEL / PVC	TANK A FLOOR DRAIN	NO	CLOSED
3	20"	BFV	PVC	TANK B OUTLET	NO	CLOSED
4	20"	BFV	STEEL / PVC	TANK A OUTLET	NO	OPEN
5	20"	BFV	STEEL / PVC	TANK A INLET	DO NOT CLOSE, PLACARD "C-1"	OPEN
6	20"	BFV	PVC	TANK B INLET	DO NOT CLOSE, PLACARD "C-1"	CLOSED
7	20"	BFV	PVC	TANK A AND B BYPASS	DO NOT OPEN, PLACARD "C-2"	CLOSED
8	12"	GV	PVC	TEMPORARY SURGE CHAMBER HOOK UP	NO	CLOSED
9	8"	GV	PVC	TEMPORARY TANK HOOK UP	NO	CLOSED
10	2"	CV	PVC	SENSOR LINE INLET	NO	OPEN

NOTES:
1. REFERENCE SHEET 850-C-3308 FOR SITE VALVE IDENTIFICATION
AND WARNING PLACARD DETAILS.

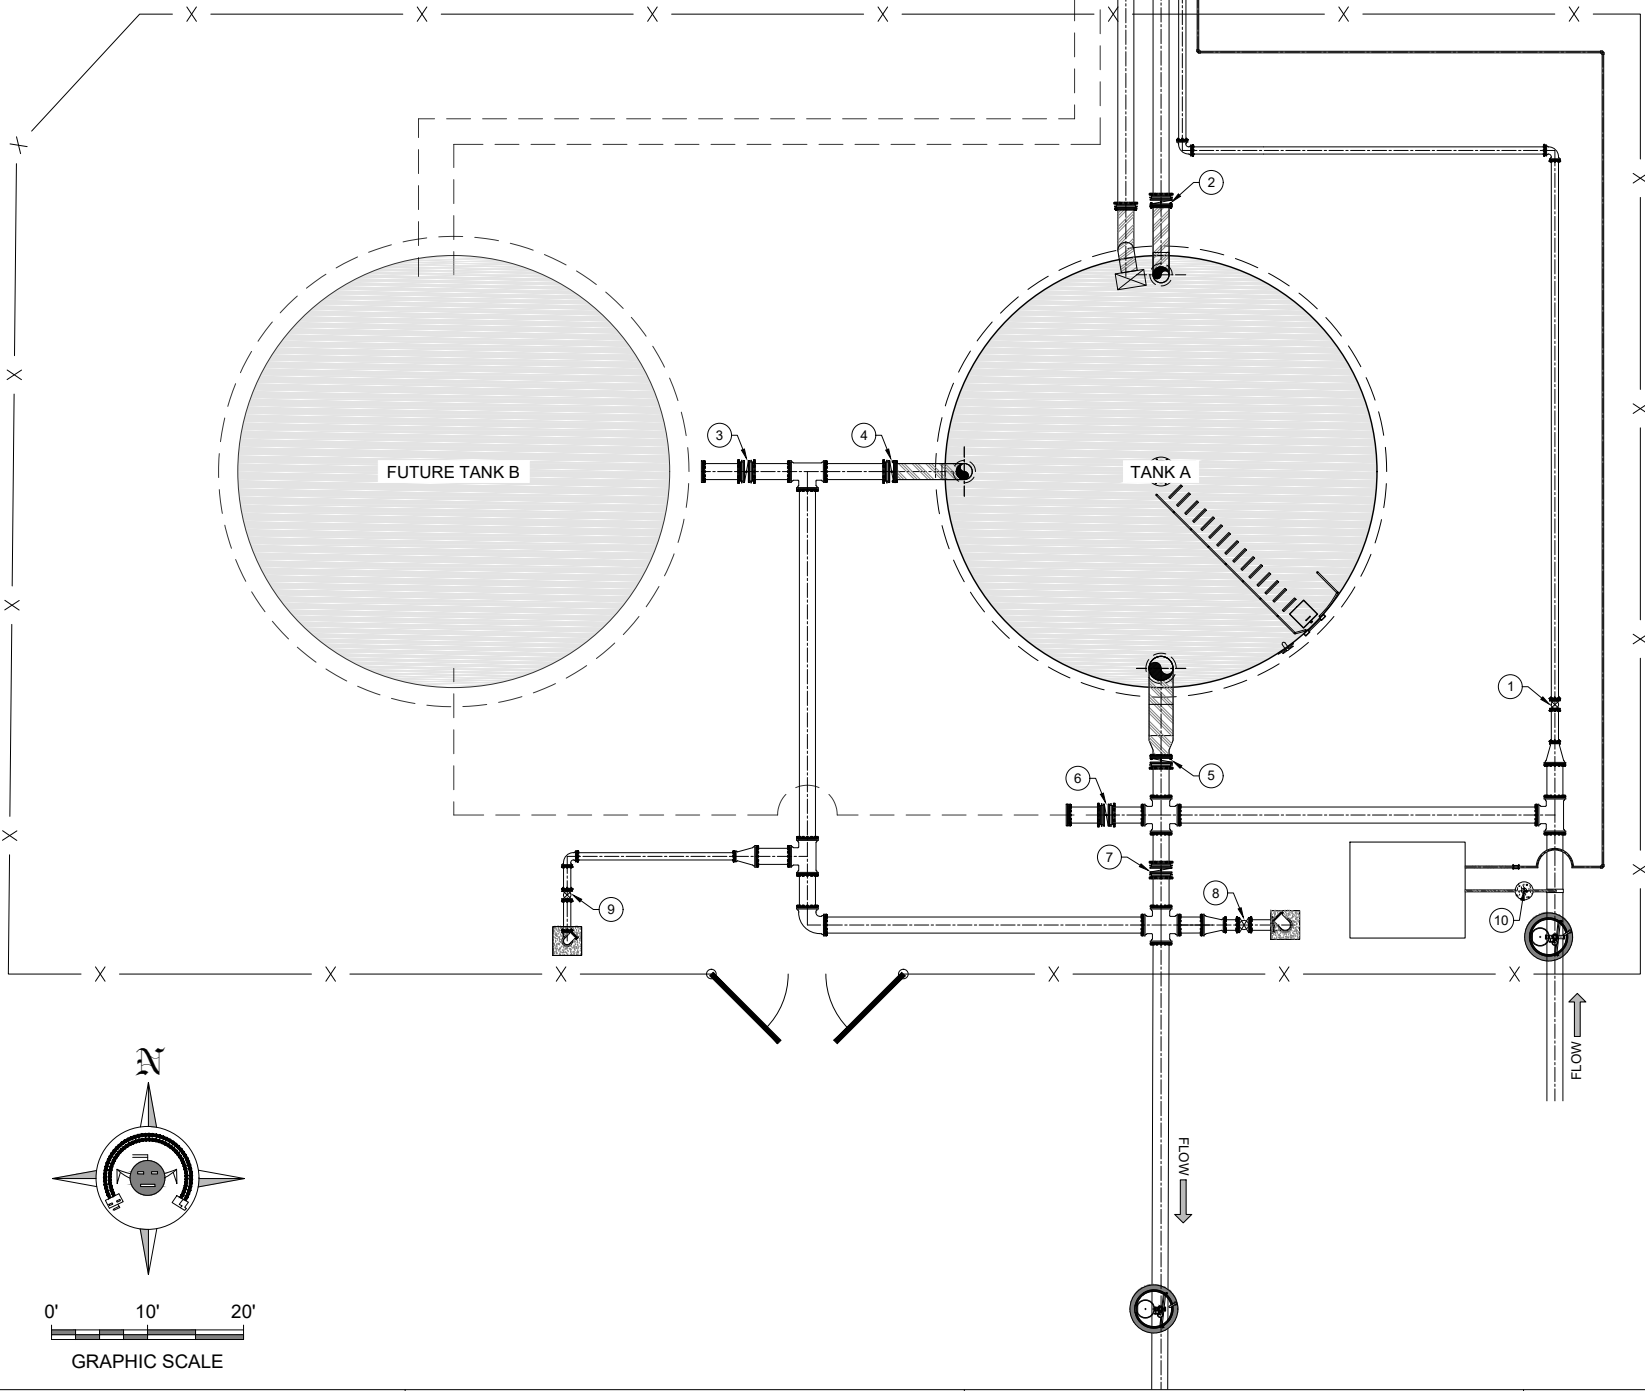

ALWAYS THINK SAFETY

U.S. DEPARTMENT OF THE INTERIOR
BUREAU OF RECLAMATION
NAVAJO-GALLUP WATER SUPPLY PROJECT
NEW MEXICO

CUTTER LATERAL - REACH 21
WATER PIPELINE

NO.	DATE	ISSUED FOR CONSTRUCTION	REVISION		BY	APVD
			TT	JG		
0	12/10/2018					

T. Tadano
DESIGNED
M. Howard / A. Vogenthaler
DRAWN
J. Garcia
CHECKED

TECH. APPR.

APPROVED
FARMINGTON, NM 2018-11-28



REACH 21 PIPELINE

REACH 21 TANK
SITE NO. 3 SITE
VALVE NUMBERS


900-C-3004
SHEET 392 OF 405

NOTES:

1. FOUNDATION AND TANK STRUCTURAL DESIGN DRAWINGS AND CALCULATIONS (SEALED BY NEW MEXICO-LICENSED PROFESSIONAL ENGINEER) TO BE PROVIDED BY TANK MANUFACTURER. FOUNDATION SHALL BE EITHER CONCRETE RING OR CONCRETE MAT, BASED ON LICENSED P.E.'S DESIGN AND THE RECOMMENDATIONS OF THE GEOTECHNICAL REPORT BY NV5 #444317-2360000.02 DATED NOVEMBER 20, 2018.
2. IF RINGWALL FOUNDATION IS USED, TANK SHALL BEAR ON A MINIMUM OF 3 FEET OF ENGINEERED FILL. ENGINEERED FILL SHALL EXTEND 3 FEET BEYOND RINGWALL AND RINGWALL FOOTING SHALL BEAR ON A MINIMUM OF 18 INCHES OF ENGINEERED FILL MEASURED AT BOTTOM OF OVER-EXCAVATION. INCREASE DEPTH OF OVER-EXCAVATION, IF NECESSARY, TO ENSURE ENGINEERED FILL BEARS UNIFORMLY ON CUT; DO NOT ALLOW TRANSITION FROM CUT TO FILL TO PASS UNDERNEATH OR WITHIN 5 HORIZONTAL FEET OF TANK. REFER TO GEOTECHNICAL REPORT BY NV5 #444317-2360000.02 DATED NOVEMBER 20, 2018 FOR SUBSURFACE INFORMATION, OVER EXCAVATION REQUIREMENTS, SUBGRADE PREPARATION, AND STRUCTURAL FILL & COMPACTION. ENGINEERED FILL SHALL BE COMPACTED TO 95% MIN. MODIFIED PROCTOR.
3. IF CONCRETE MAT FOUNDATION IS USED, TANK SHALL BEAR ON A MINIMUM OF 18 INCHES OF ENGINEERED FILL. ENGINEERED FILL SHALL EXTEND 3 FEET BEYOND MAT, MEASURED AT BOTTOM OF OVER-EXCAVATION. INCREASE DEPTH OF OVER-EXCAVATION, IF NECESSARY, TO ENSURE ENGINEERED FILL BEARS UNIFORMLY ON CUT; DO NOT ALLOW TRANSITION FROM CUT TO FILL TO PASS UNDERNEATH OR WITHIN 5 HORIZONTAL FEET OF TANK. REFER TO GEOTECHNICAL REPORT BY NV5 #444317-2360000.02 DATED NOVEMBER 20, 2018 FOR SUBSURFACE INFORMATION, OVER EXCAVATION REQUIREMENTS, SUBGRADE PREPARATION, AND STRUCTURAL FILL & COMPACTION. ENGINEERED FILL SHALL BE COMPACTED TO 95% MIN. MODIFIED PROCTOR.
4. STATED TANK VOLUMES ARE NOMINAL. ACTUAL TANK VOLUMES SHALL BE WITHIN 2% OF THE STATED NOMINAL VALUE.
5. TANK COLOR TO BE JUNIPER GREEN.
6. TANK APPURTENANCES SHOWN IN ELEVATION VIEW HAVE BEEN ROTATED INTO VIEW FOR DEPICTION PURPOSES.
7. FOR GLASSED FUSED TO BOLTED STEEL TANKS, ALL STEEL PIPE AND FITTINGS SHALL BE FBE COATED, INTERIOR AND EXTERIOR.
8. ALL STEEL PIPE AND FITTINGS UNDERNEATH AND WITHIN 5' OF TANKS OR BUILDINGS SHALL BE SHOP WELDED AND COATED. X-RAY TESTED AND PRESSURE TESTED PRIOR TO POURING FOUNDATIONS.
9. ALL STEEL PIPE AND FITTINGS SHALL BE STANDARD WALL UNLESS OTHERWISE NOTED.
10. SANDBLASTING WASTE SHALL BE DISPOSED OF OFF-SITE AT AN APPROVED SOLID WASTE FACILITY AT THE CONTRACTOR'S EXPENSE.
11. ALL BASE AND OVERFLOW ELEVATIONS PROVIDED IN THESE DRAWINGS ARE APPROXIMATE. CONTRACTOR SHALL FIELD SURVEY ELEVATION OF ENWP PHASE 3 DZ REGULATING (SE) TANK OVERFLOW WEIR AND ENSURE BOTH TANK'S WEIR ELEVATIONS MATCH WITHIN A TOLERANCE OF ±1/2 INCHES.
12. ALL STEEL PIPE FLANGES SHALL BE ANSI CLASS 150.
13. EXACT ORIENTATION OF ALL TANK FEATURES AND PIPE PENETRATIONS TO BE DETERMINED IN THE FIELD BY THE ENGINEER. TANK MANUFACTURER SHALL CONFIRM ALL LOCATIONS W/ ENGINEER PRIOR TO FABRICATION. SOME FEATURES MAY BE ROTATED IN ELEVATION VIEW FOR CLARITY.
14. FOUNDATION AND FLOOR SLOPE UPWARDS 1% TOWARD CENTER TO PREVENT "OILCANNING".
15. PASSIVE CATHODIC PROTECTION REQUIRED.

KEYED NOTES 8" TEMPORARY TANK HOOK-UP	
Item No.	Description
1	8" MJ x MJ GATE VALVE, 250 psi
2	8" PVC PIPE, DR18
3	8" STEEL PIPE, STANDARD WALL
4	8" MJ x MJ 90° ELL, D.I., 350 psi
5	8" STEEL FLANGE, WELDED
6	8" BLIND FLANGE WITH GASKET
7	8" 90° ELL, STEEL, WELDED (ORIENTATION PER SITE PLANS)


- NOTES:
1. ALL MATERIALS SHALL BE RATED TO AT LEAST 150 psi, UNLESS OTHERWISE NOTED.
 2. ALL METALLIC PIPE, VALVES AND FITTINGS SHALL BE FBE-COATED, INTERIOR AND EXTERIOR. ALL METALLIC PIPE IN CONTACT WITH SOIL SHALL ALSO BE COLD APPLIED TAPE-COATED, PER SPECIFICATIONS.
 3. FLANGES SHALL BE ANSI CLASS 150 (STEEL) OR ANSI CLASS 125 (IRON).
 4. ALL STEEL PIPE AND FITTINGS SHALL BE STANDARD WALL.
 5. VALVE BOX LID AND ALL ABOVE GROUND STEEL COMPONENTS SHALL BE COATED BLUE.

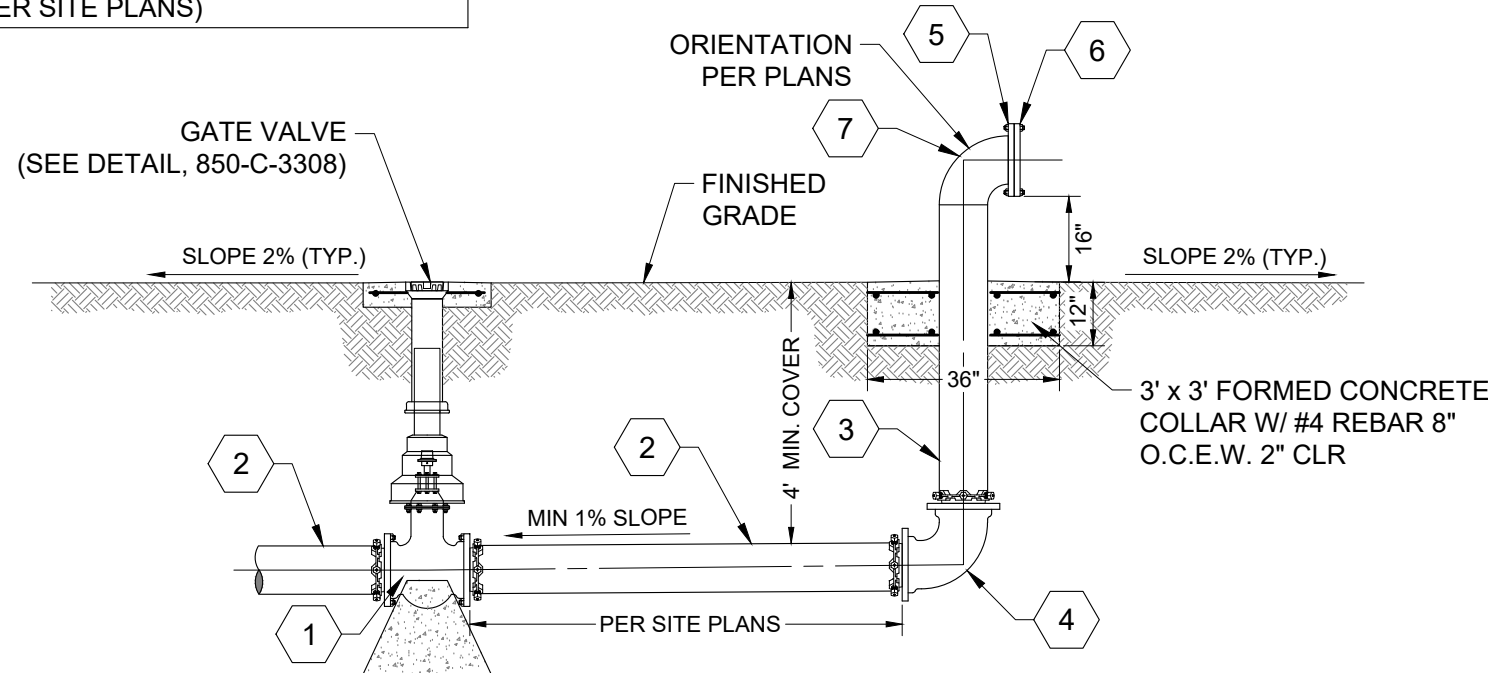


TEMPORARY TANK HOOK-UP DETAIL
NOT TO SCALE

KEYED NOTES 12" TEMPORARY SURGE CHAMBER HOOK-UP	
Item No.	Description
1	12" MJ x MJ GATE VALVE, 250 psi
2	12" PVC PIPE, DR18
3	12" STEEL PIPE, STANDARD WALL
4	12" MJ x MJ 90° ELL, D.I., 350 psi
5	12" STEEL FLANGE, WELDED
6	12" BLIND FLANGE WITH GASKET
7	12" 90° ELL, STEEL, WELDED (ORIENTATION PER SITE PLANS)


- NOTES:
1. ALL MATERIALS SHALL BE RATED TO AT LEAST 150 psi, UNLESS OTHERWISE NOTED.
 2. ALL METALLIC PIPE, VALVES AND FITTINGS SHALL BE FBE-COATED, INTERIOR AND EXTERIOR. ALL METALLIC PIPE IN CONTACT WITH SOIL SHALL ALSO BE COLD APPLIED TAPE-COATED, PER SPECIFICATIONS.
 3. FLANGES SHALL BE ANSI CLASS 150 (STEEL) OR ANSI CLASS 125 (IRON).
 4. ALL STEEL PIPE AND FITTINGS SHALL BE STANDARD WALL.
 5. VALVE BOX PIPE AND ALL ABOVE GROUND STEEL COMPONENTS SHALL BE COATED BLUE.

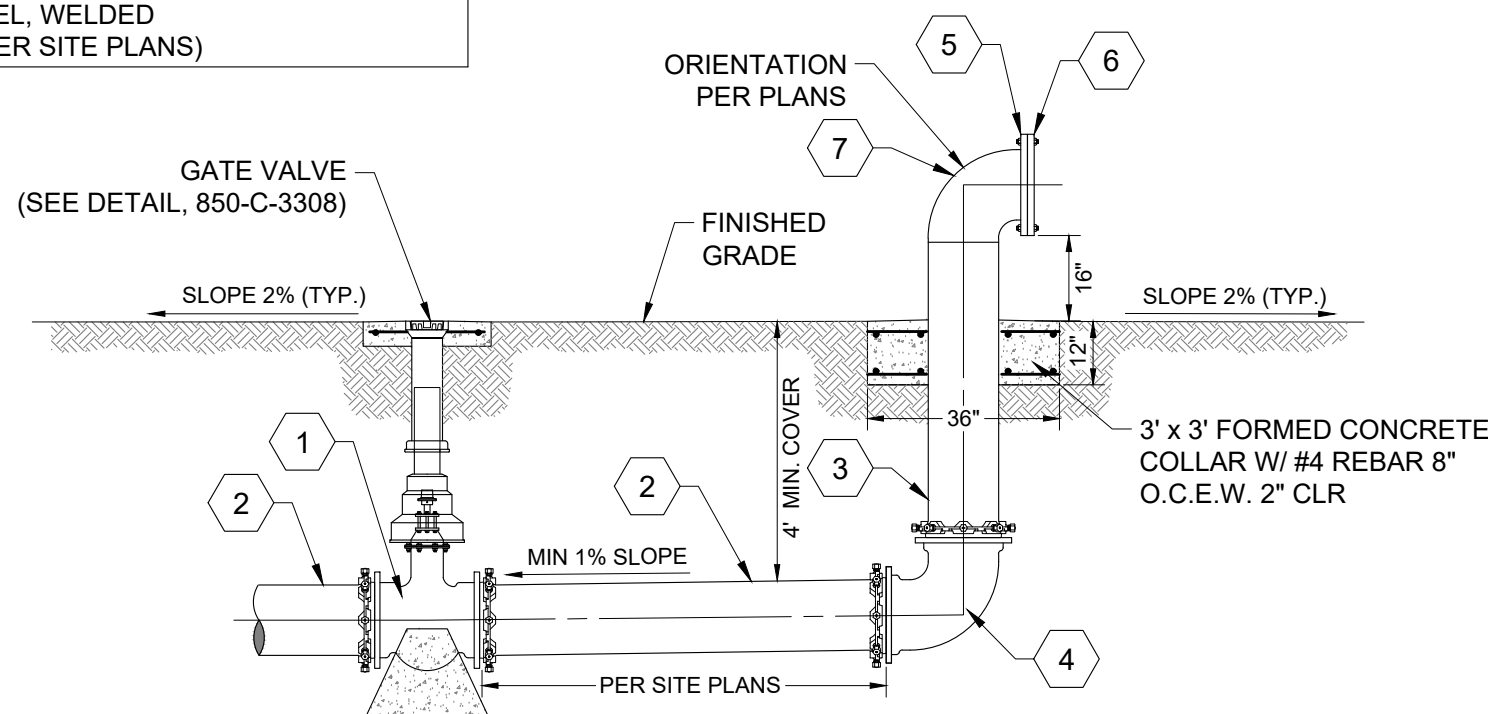

TEMPORARY SURGE CHAMBER HOOK-UP DETAIL
NOT TO SCALE

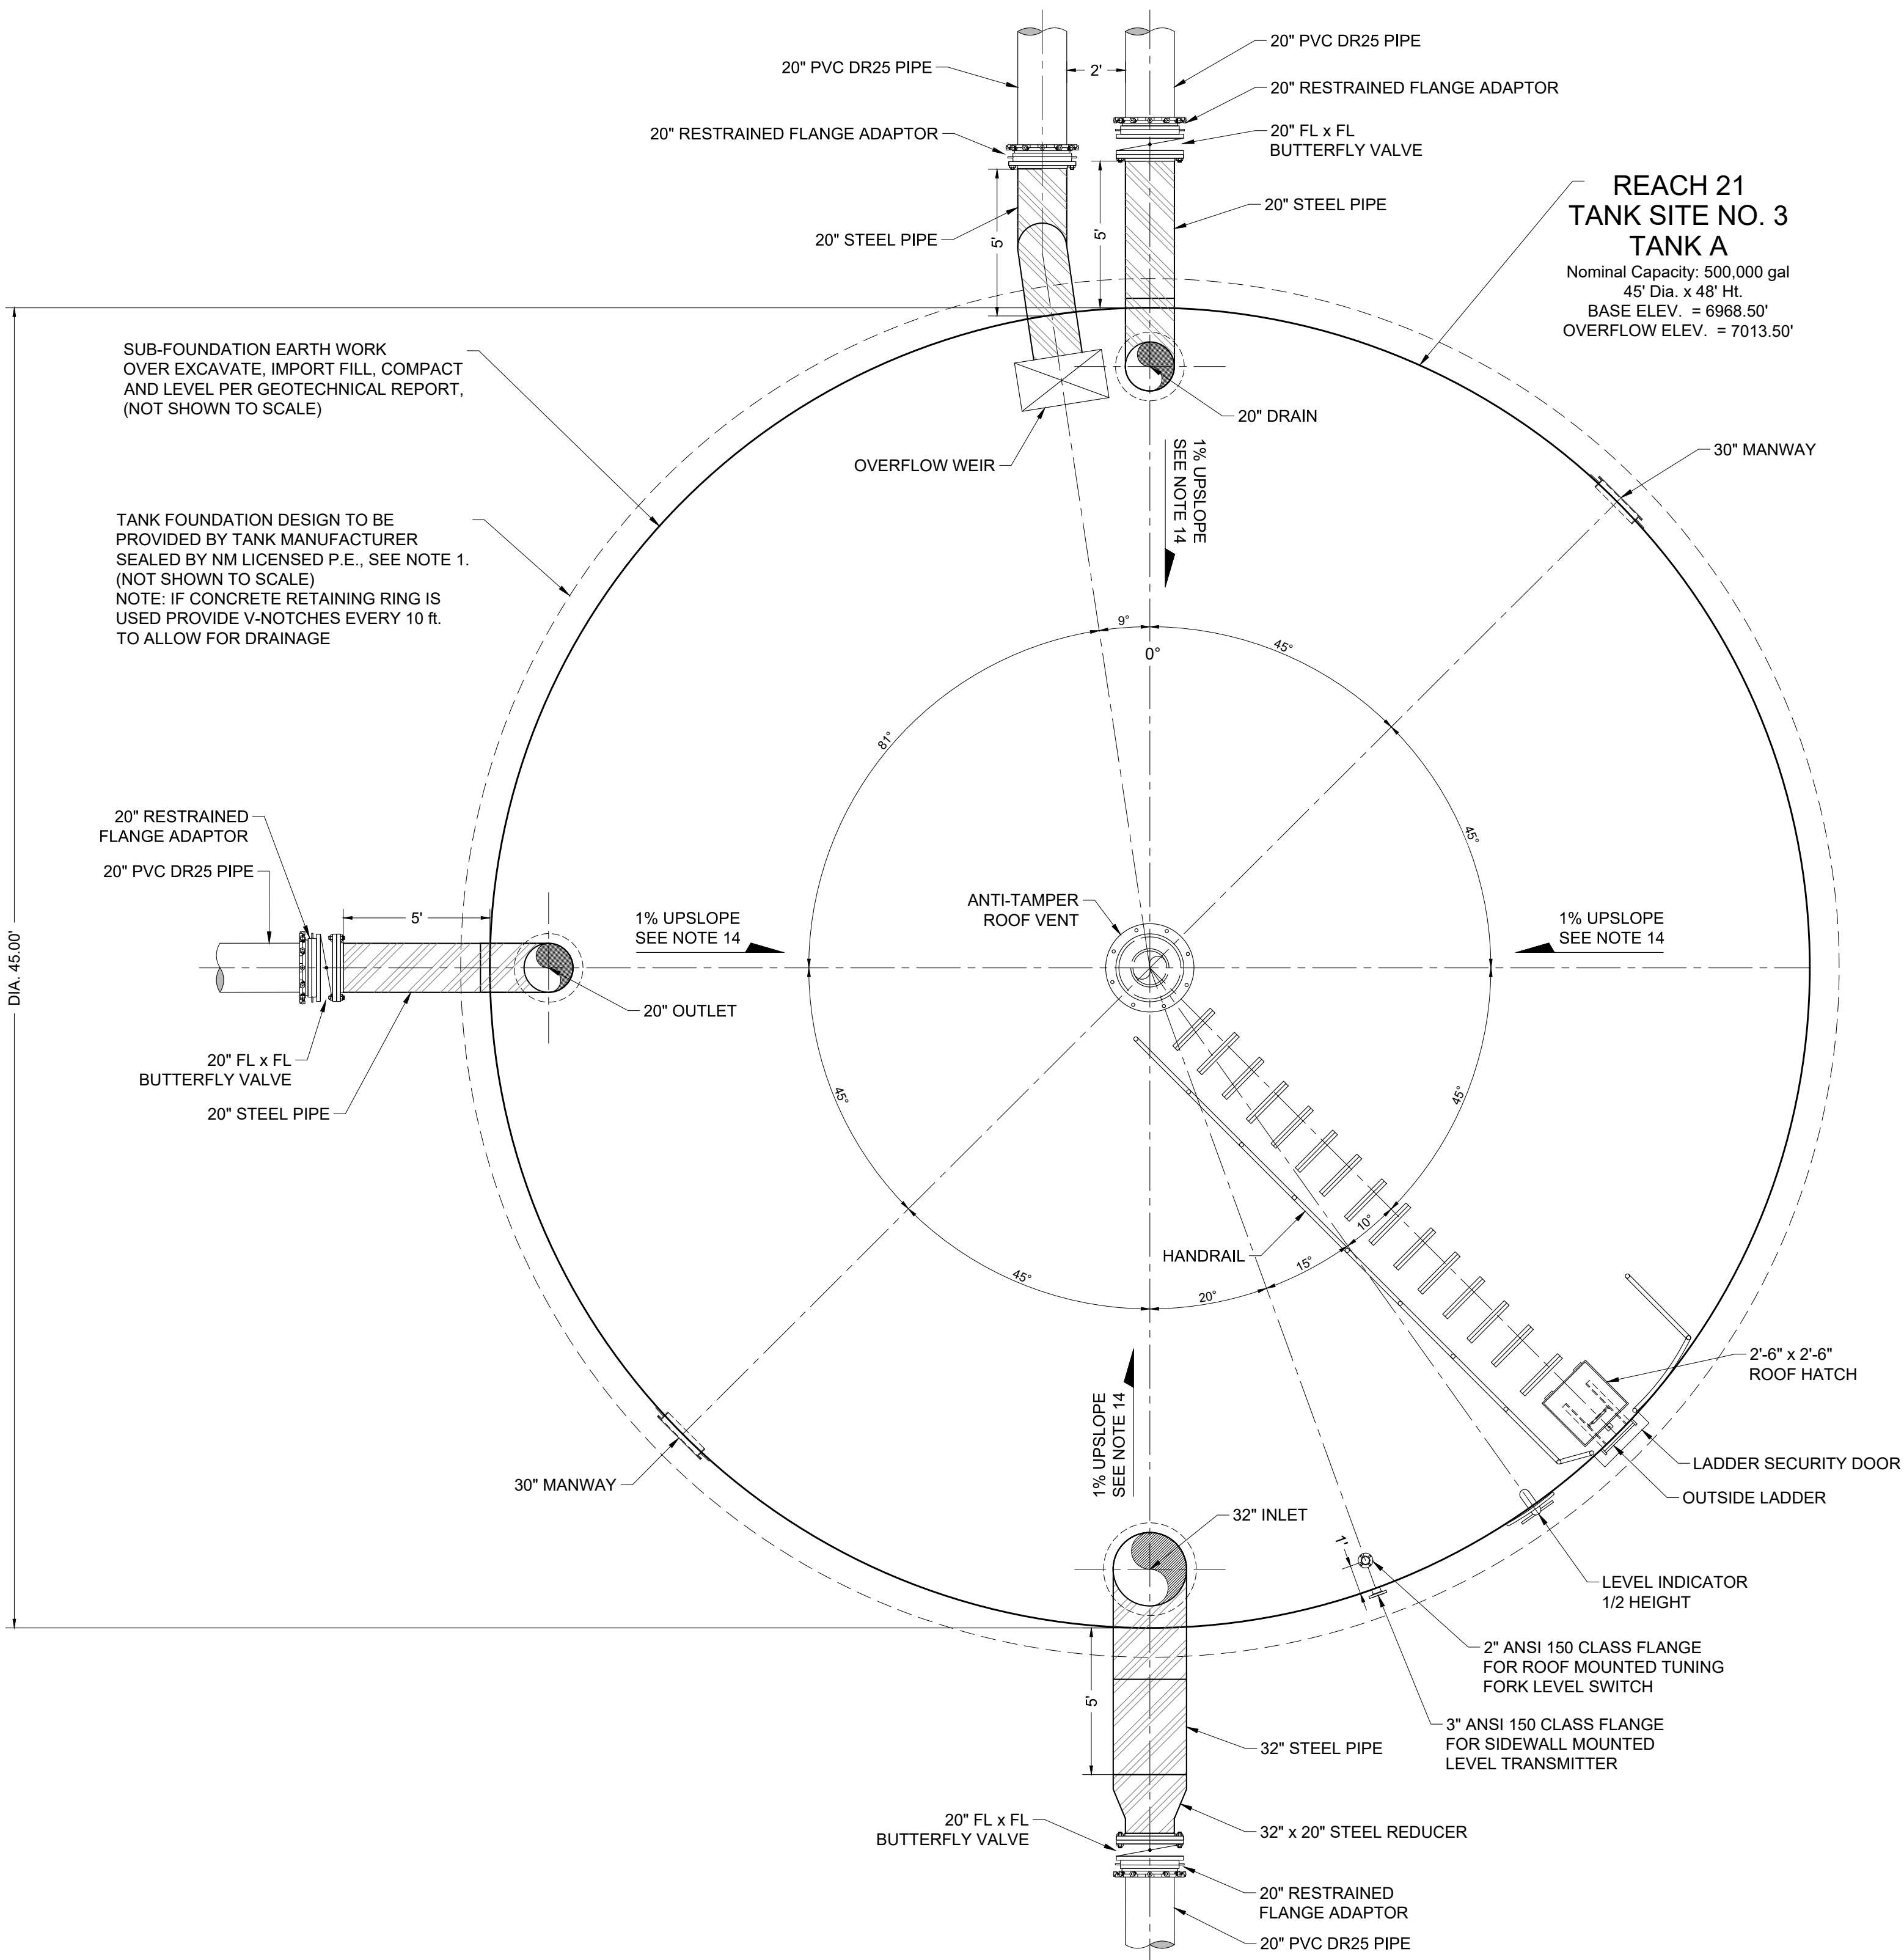

PLAN VIEW
TANK SITE NO. 3
TANK A DETAIL

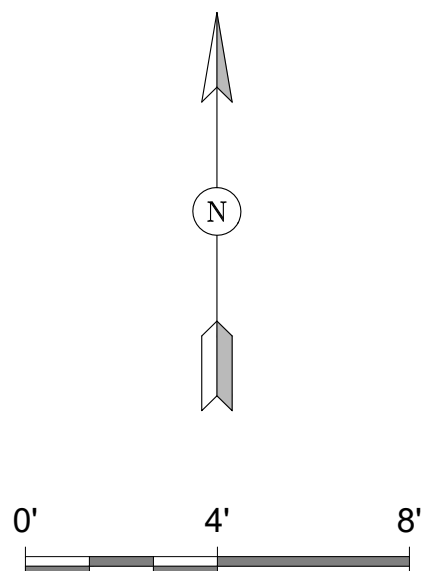

ALWAYS THINK SAFETY

U.S. DEPARTMENT OF THE INTERIOR
BUREAU OF RECLAMATION
NAVAJO-GALLUP WATER SUPPLY PROJECT
NEW MEXICO

CUTTER LATERAL - REACH 21

WATER PIPELINE

NO.	DATE	REVISION	BY	APVD
0	12/10/2018	ISSUED FOR CONSTRUCTION	TT	JG

T. Tadano
DESIGNED
M. Howard / A. Vogenthaler
DRAWN
J. Garcia
CHECKED
TECH. APPR.
APPROVED
FARMINGTON, NM 2019-02-04



REACH 21 PIPELINE

TANK DETAILS
(1 of 2)

900-C-3301
SHEET 393 OF 405


GENERAL SECTION
NOT TO SCALE





TYPICAL 30" MANWAY DETAIL

NOT TO SCALE

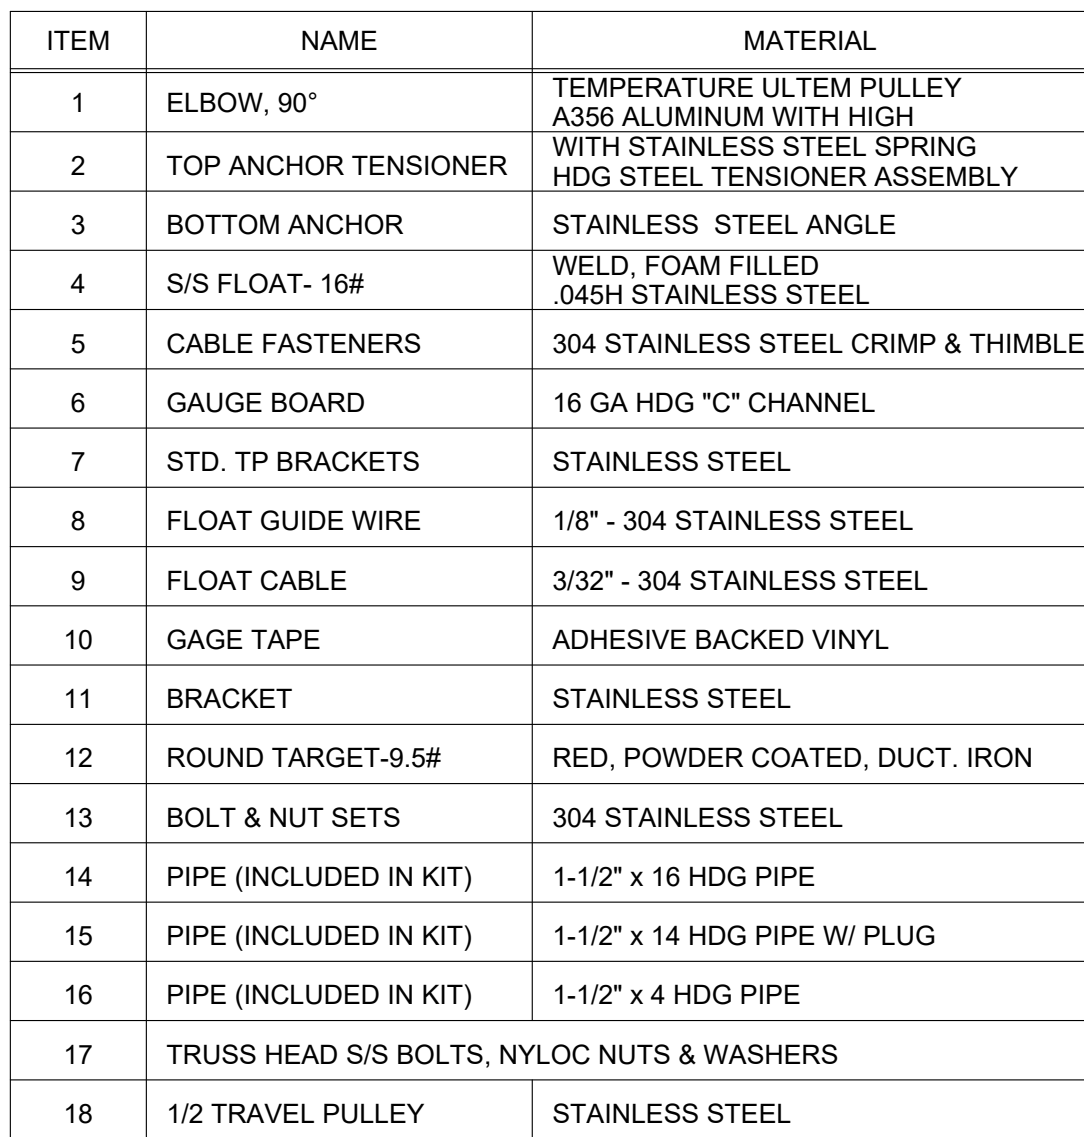


SEE TANK PLAN AND ELEVATION SHEETS
900-C-3301 & 900-C-3302, FOR PIPE SIZE,
HEIGHT AND ELEVATION.



NOTE:
DIMENSIONS OF WEIR AND APPURTENANCES PROVIDED ARE MINIMUMS. ACTUAL DIMENSIONS MAY BE LARGER TO PROVIDE FOR DESIGN FLOW RATES SPECIFIED IN THE TECHNICAL SPECIFICATIONS. ACTUAL WEIR DIMENSIONS SHALL BE PROVIDED AS PART OF THE TANK MANUFACTURER'S PROFESSIONAL ENGINEER SEALED DESIGN.



HINGE DETAIL - 2 EA. REQ'D

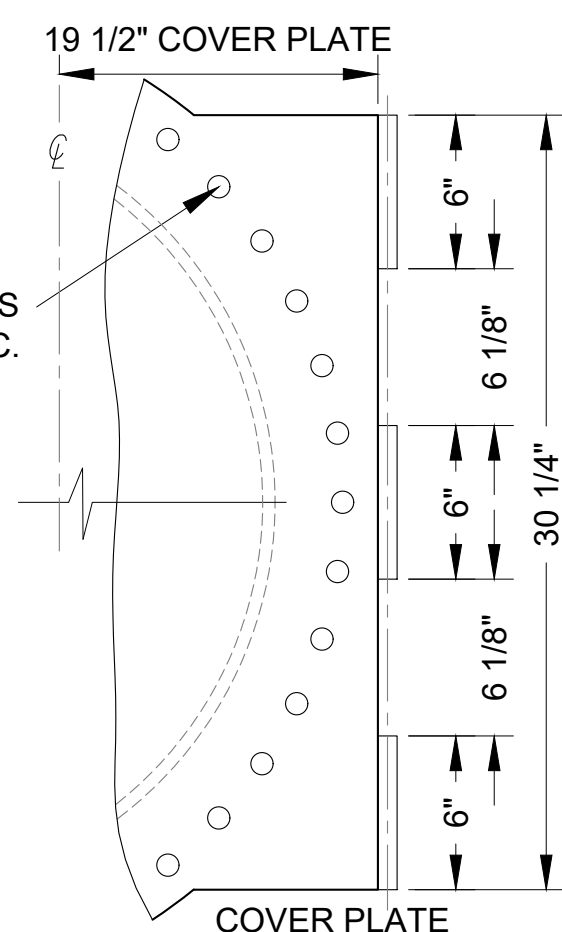

NOTE:
INSTALL CHANNEL GASKET TO PROVIDE SEAL BETWEEN TOP OF RISER AND BOTTOM OF LID. PROVIDE GAPS TO ALLOW FOR PROPER LID CLOSURE WITH GASKET IN PLACE

1/2" DIA. ROUND BAR

1 3/8"

2"

8"

1 1/4"

2"

5"

TANK ROOF

30" SQUARE INSIDE RISER

NOTE:
TRIM ROOF MANWAY SKIRT FLUSH WITH ROOF AFTER INSTALLATION

ELEVATION VIEW

PLAN VIEW

30" SQUARE ROOF HATCH DETAIL

NOT TO SCALE



PLAN VIEW

U.S. DEPARTMENT OF THE INTERIOR
BUREAU OF RECLAMATION

CUTTER LATERAL - REACH 21

WATER PIPELINE

6

T Tadano
DESIGNED
M Howard / A Vogenthaler
DRAWN
J Garcia
CHECKED

REACH 21 PIPELINE

*TYPICAL WATER
STORAGE TANK DETAILS
(1 of 2)*


900-C-3303

SHEET 395 OF 405




SHEET 396 OF 405

DATE AND TIME PLOTTED: 11/28/18
PLOTTED BY: JAV
CADD SYSTEM: JAV
CADD FILENAME: Reach 21 Fence Details.dwg

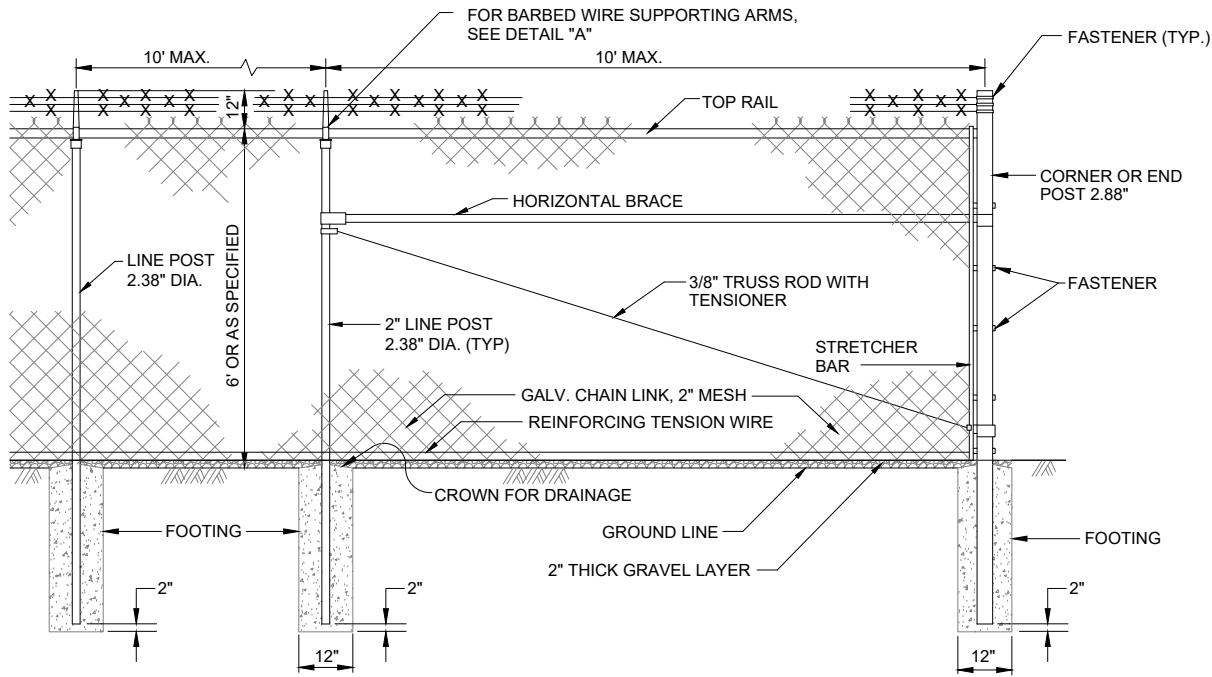

- NOTES:
1. AT BROW CROSSING, EMBED ON 6" CENTERS, 4-11/2" x 24" GALVANIZED RODS WITH 2" HOOKED END INTO BROW DITCH CONCRETE. EXPOSED END OF ROD SHALL BE WOVEN INTO FENCE FABRIC.
 2. IMBED BOTTOM OF FABRIC MIN. 1" INTO THE 2" THICK GRAVEL LAYER.

DETAIL "A" SUPPORTING ARM & BARBED WIRE
NOT TO SCALE

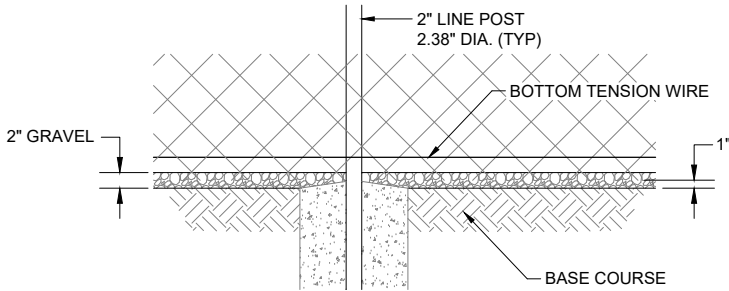


BASE COURSE AND GRAVEL DETAIL
NOT TO SCALE


GATE POST					
GATE LEAF WIDTH	GATE POST (OD)	FABRIC HEIGHT	"A" DIAM	"B" DEPTH	"C" POST EMBED.
10'-0"	4"	6'-0"	16"	56"	54"

LINE AND TERMINAL POSTS				
FABRIC HEIGHT	TYPE POST	"A" DIAM	"B" DEPTH	"C" POST EMBED.
6'-0"	LINE	12"	38"	36"
	TERMINAL	12"	38"	36"

- NOTES:
1. COMMON LOCKS SHALL BE PROVIDED FOR ALL FENCE GATES
 2. TERMINAL POSTS INCLUDE END, CORNER, AND PULL POSTS

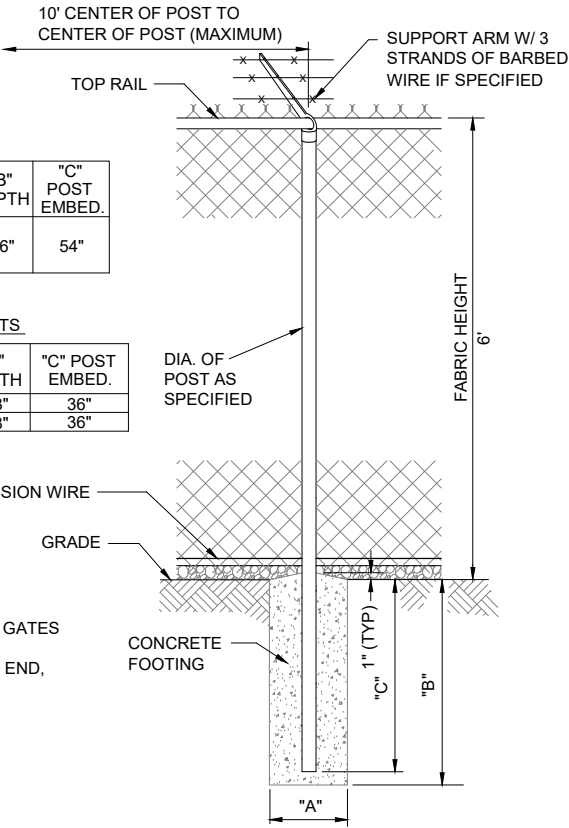

CHAIN LINK FENCE FOUNDATION
NOT TO SCALE

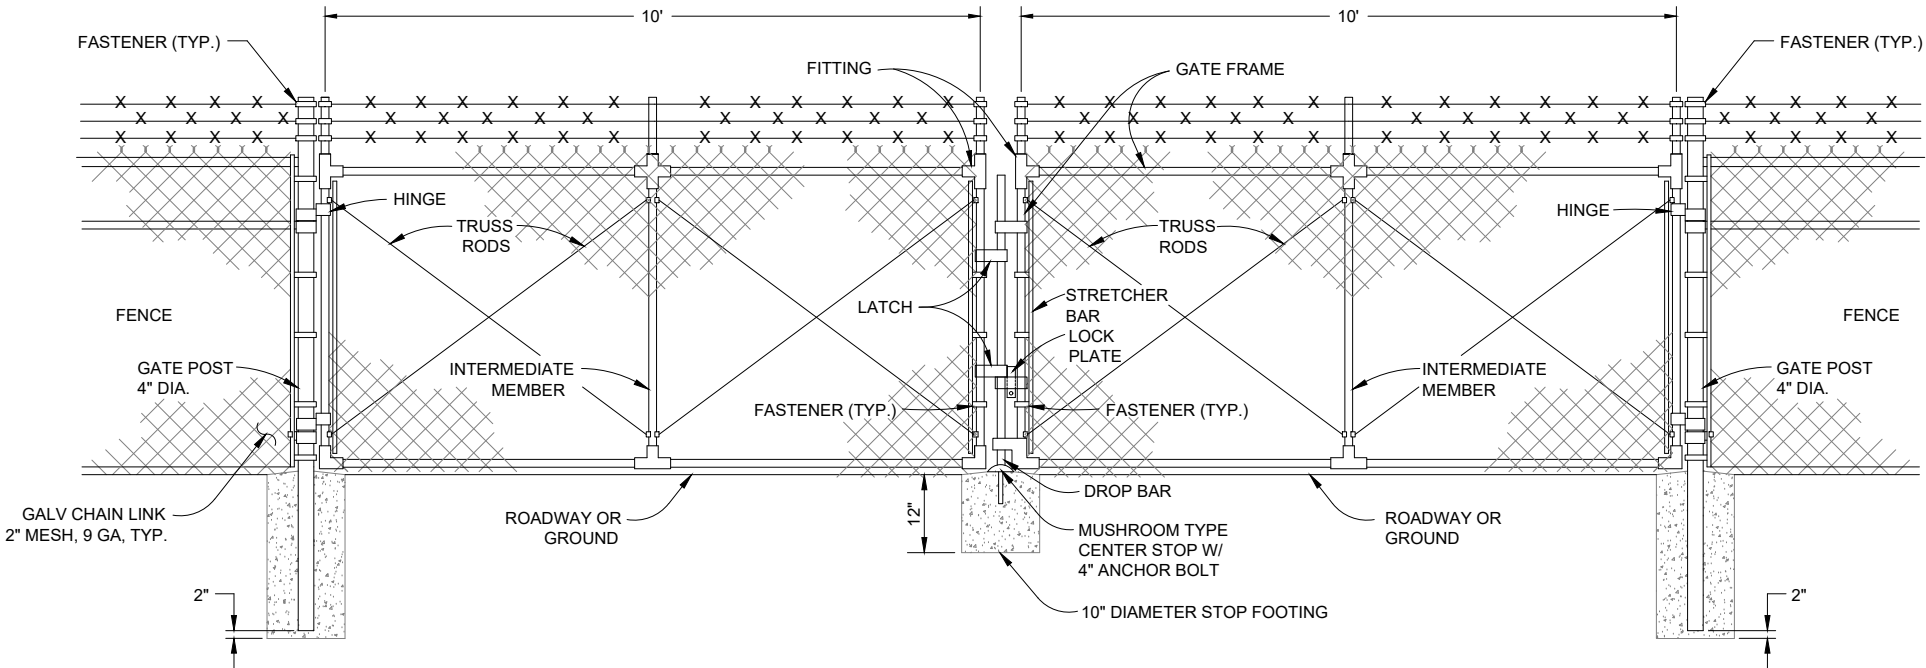

20' DOUBLE SWINGING VEHICLE GATE
NOT TO SCALE



ALWAYS THINK SAFETY

U.S. DEPARTMENT OF THE INTERIOR
BUREAU OF RECLAMATION
NAVAJO-GALLUP WATER SUPPLY PROJECT
NEW MEXICO

CUTTER LATERAL - REACH 21

WATER PIPELINE

NO.	DATE	ISSUED FOR CONSTRUCTION	REVISION	BY	APVD
0	12/10/2018			TT	JG

T. Tadano
DESIGNED
M. Howard / A. Vogenthaler
DRAWN
J. Garcia
CHECKED
TECH. APPR.
APPROVED
FARMINGTON, NM 2018-11-28

REACH 21 PIPELINE


STANDARD FENCE
DETAILS

900-C-3305


SHEET 397 OF 405



NOT TO SCALE

 

NOT TO SCALE

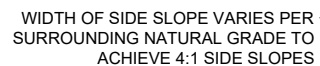

PROFILE VIEW

NOT TO SCALE



1. ALL GRADING MUST REMAIN WITHIN
TEMPORARY CONSTRUCTION EASEMENT.


[illegible]

T Tadano	
DESIGNED	
M Howard / A Vogenthaler	
DRAWN	
J Garcia	
CHECKED	
TECH. APPR.	
APPROVED	
ADMIN APPROVAL -	TITLE
FARMINGTON, NM	2018-11-20


*EROSION
CONTROL DETAILS
(1 of 2)*

SHEET 398 OF 405



 

EACH SIGN FACE SHOWN ON PLANS SHALL MEET THE SPECIFICATIONS IN THE STANDARD HIGHWAY SIGNS MANUAL (CURRENT EDITION) FOR PROPER ARRANGEMENT AND SPACING OF LETTERS, LETTER HEIGHT, LETTER SERIES, SYMBOLS, AND BORDERS FOR THE SPECIFIED SIZE AND MESSAGE AS SHOWN ON THE PLANS.

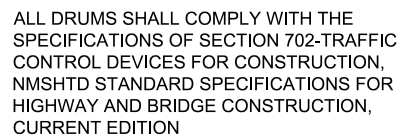

NMDOT CHANNELIZATION DEVICES, TYPE: DRUM, NO. 702525.
TOTAL OF 19 DRUMS REQUIRED.

1. AT THE END OF EACH WORK DAY IT WILL BE THE CONTRACTOR'S RESPONSIBILITY TO PROVIDE ROAD DRIVING LANES (TWO WAY TRAFFIC) FREE OF MATERIALS AND OBSTRUCTIONS.
2. AS PART OF THE TRAFFIC CONTROL PLAN AND TRAFFIC CONTROL MANAGEMENT, CONTRACTOR SHALL HAVE PERSONNEL AVAILABLE 24 HOURS PER DAY, 7 DAYS A WEEK, TO INSPECT AND MAINTAIN DETOURS AND TRAFFIC CONTROL DEVICES.
3. CONTRACTOR SHALL MAINTAIN AT LEAST ONE LANE OPEN TO TRAFFIC AT ALL TIMES.
4. SHOULDER WORK CONSTRUCTION SHALL BE RESTRICTED TO ONE SIDE OF ROAD. THE CONTRACTOR SHALL SET TRAFFIC CONTROL DEVICES TO DEFINE WORK ZONE AT THE BEGINNING OF EACH WORK DAY. THERE SHALL BE A MAXIMUM OF THREE WORK ZONES FOR THE ENTIRE PROJECT LENGTH AT ANY GIVEN TIME. SHOULDER WORK SHALL BE DEFINED AS ANY ACTIVITY OR CONSTRUCTION EQUIPMENT WITHIN THE ROAD R/W BUT MORE THAN 18 FT. FROM THE EDGE OF THE DRIVING LANE.
5. DURING NON-WORKING HOURS, THE CONTRACTOR SHALL MOVE DRUMS, SIGNS, AND OTHER TRAFFIC CONTROL DEVICES TO R/W FENCE AND LAY SIGNING DOWN AWAY FROM TRAFFIC.
6. NIGHT-TIME CONDITIONS: THE CONTRACTOR SHALL NOT PARK CONSTRUCTION EQUIPMENT, OR LEAVE MATERIALS WITHIN 24 FT. OF THE EDGE OF DRIVING LANE.
7. THE CONTRACTOR SHALL PROVIDE ACCESS TO ALL DRIVEWAYS AND TURNOUTS AT ALL TIMES.
8. LANE CLOSURE SHALL BE USED WHEN ANY CONSTRUCTION EQUIPMENT, CONSTRUCTION MATERIAL, OR CONSTRUCTION OBJECTS ARE WITHIN 18 FT. FROM EDGE OF DRIVING LANE.
9. ALL CONSTRUCTION TRAFFIC CONTROL DEVICES SHALL COMPLY WITH BIA-NAVAJO REGIONAL OFFICE DEPARTMENT OF TRANSPORTATION REQUIREMENTS, SANDOVAL COUNTY ROAD DEPARTMENT / PUBLIC WORKS REQUIREMENTS, THE NEW MEXICO STATE DEPARTMENT OF TRANSPORTATION STANDARD SPECIFICATIONS FOR HIGHWAY AND BRIDGE CONSTRUCTION, LATEST EDITION, AND THE MANUAL ON UNIFORM TRAFFIC CONTROL DEVICES, LATEST EDITION.
10. EXCEPT DURING AN EMERGENCY, NO NIGHT-TIME WORK TO BE PERFORMED.
11. ALL STAGING AREAS AND MATERIAL AND EQUIPMENT STORAGE SHALL BE CONFINED TO PROJECT R/W AND ARE SUBJECT TO THE SAME RESTRICTIONS AS THE WORK AREAS AS SET FORTH ABOVE.
12. FOLLOW ALL ROAD CROSSING PERMITS FOR GRAVEL/DIRT ROADS.

U.S. DEPARTMENT OF THE INTERIOR
BUREAU OF RECLAMATION


CUTTER LATERAL - REACH 21

WATER PIPELINE

[illegible]

FARMINGTON, NM	2018-11-28
----------------	------------

SHEET 400 OF 405

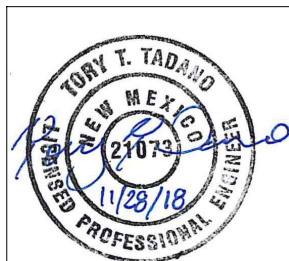

VERIFY SCALE
BAR IS ONE INCH ON
ORIGINAL DRAWING.
0  1"

 ALWAYS THINK SAFETY

U.S. DEPARTMENT OF THE INTERIOR
BUREAU OF RECLAMATION

CUTTER LATERAL - REACH 21

[illegible]

S MENK
DESIGNED
E ARMJO
DRAWN
J HONEA
CHECKED
S MENK
TECH. APPR.
J PETERSON
APPROVED
ADMIN APPROVAL -


FARMINGTON, NM FEBRUARY 2019

TANK 3 SUPPORT FACILITY

PROCESS PLAN

900-D-2001

SHEET 401 OF 405

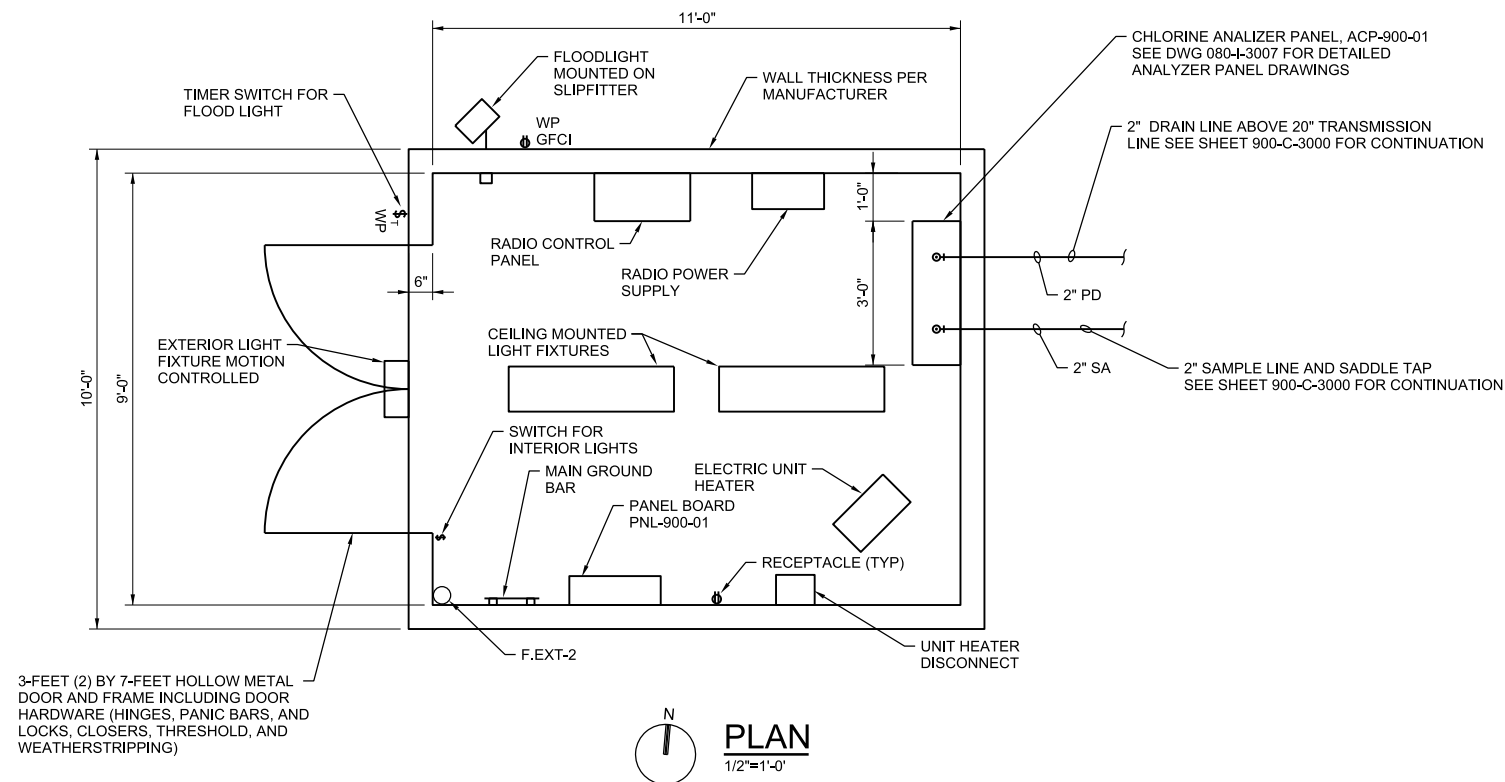


DATE PLOTTED
1/29/2019

TIME PLOTTED
9:43:37 PM

CAD SYSTEM
CAD FILENAME
900-D-2001_682853.dgn

CAD SYSTEM
CAD FILENAME
900-I-0001_62853.dgn

DATE PLOTTED
02/13/2019
TIME PLOTTED
9:44:01 PM

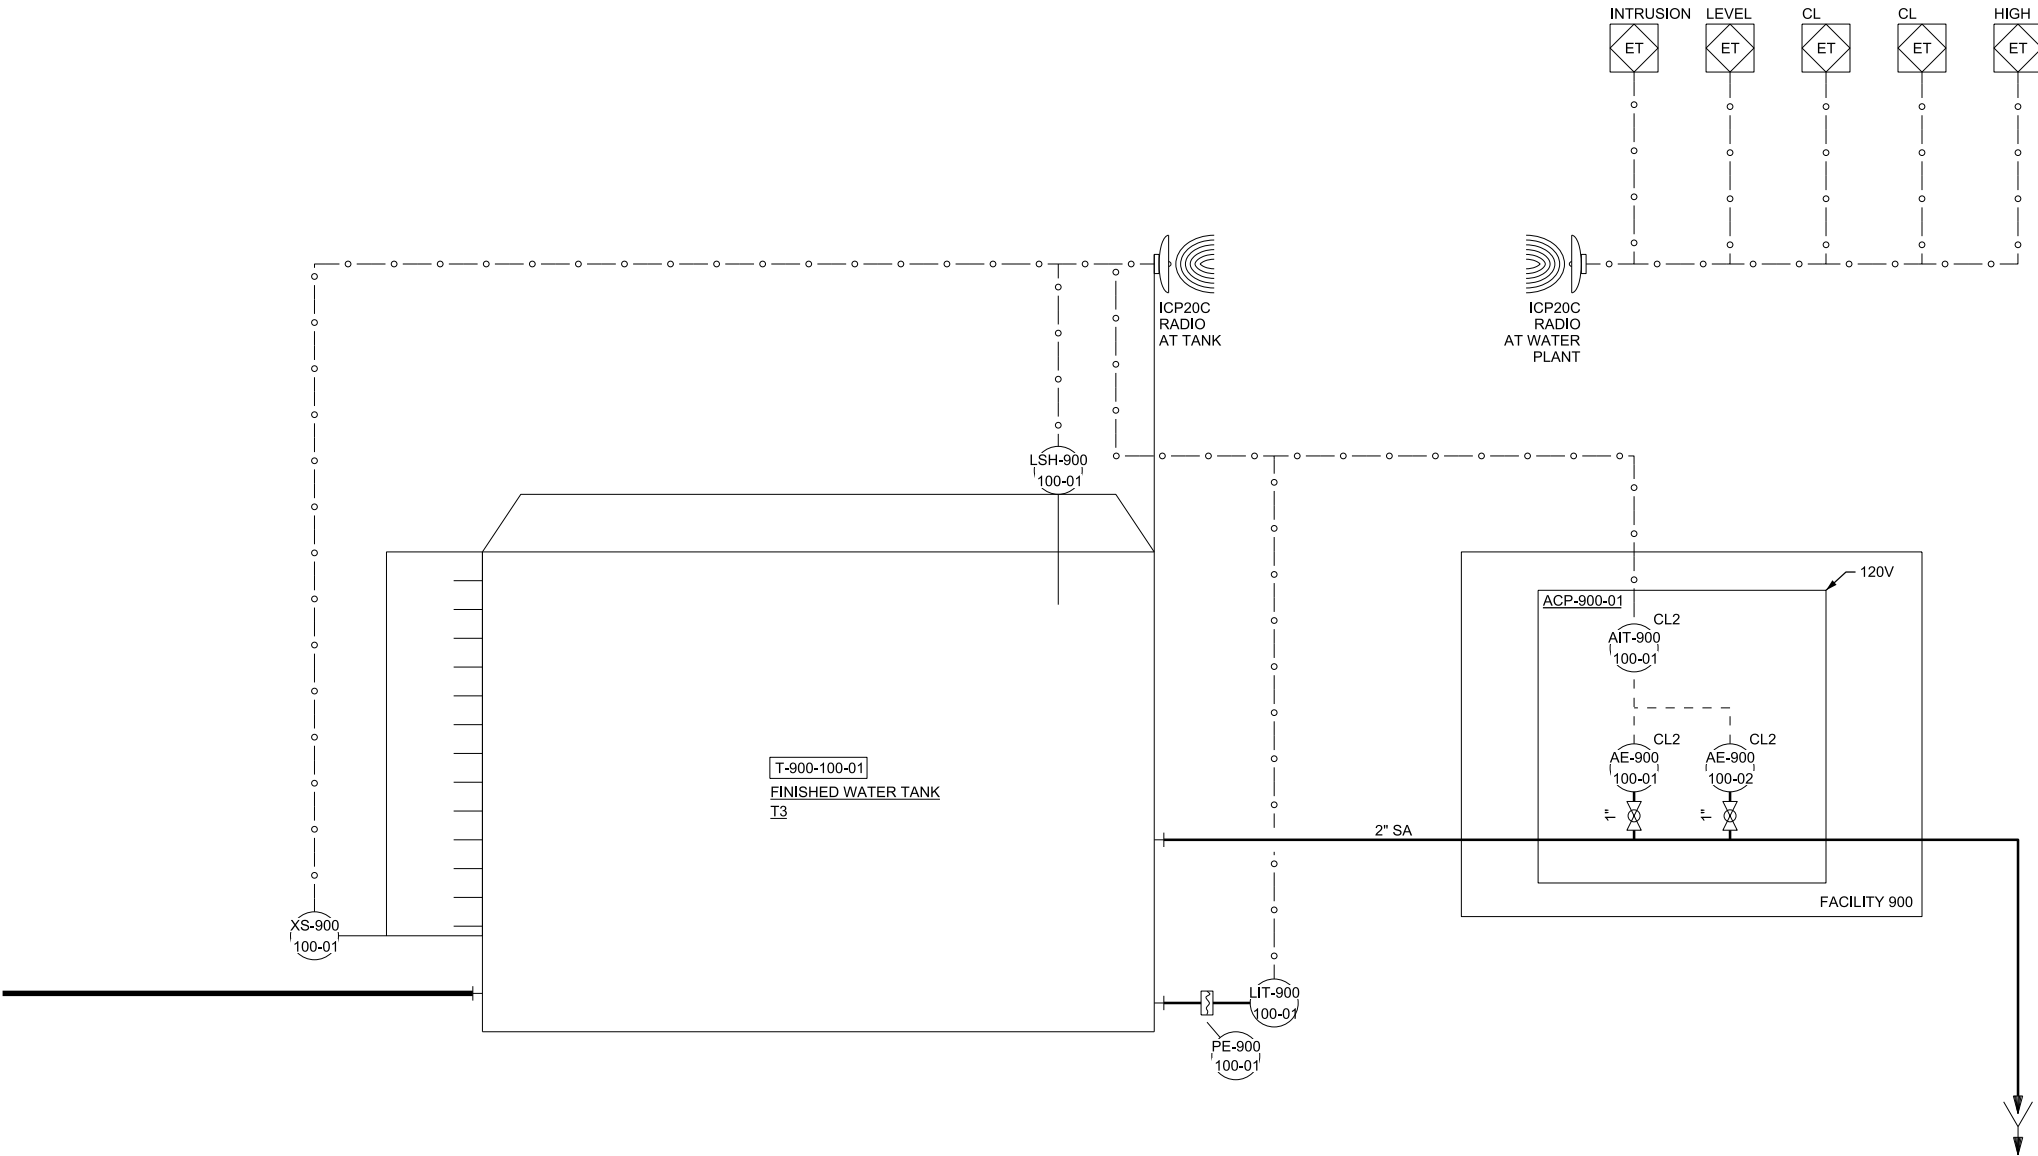

VERIFY SCALE
BAR IS ONE INCH ON
ORIGINAL DRAWING.
0 1"

ALWAYS THINK SAFETY

U.S. DEPARTMENT OF THE INTERIOR
BUREAU OF RECLAMATION
NAVAJO-GALLUP WATER SUPPLY PROJECT
NEW MEXICO

CUTTER LATERAL - REACH 21
WATER TREATMENT PLANT

NO.	DATE	REVISION	BY	APVD
0	02/13/2019	ISSUED FOR CONSTRUCTION	MK	JP

D THOMAS
DESIGNED
S FLASKA
DRAWN
A ELLIS
CHECKED
J LANDMAN
TECH. APPR.
J PETERSON
APPROVED
ADMIN APPROVAL


FARMINGTON, NM FEBRUARY 2019


TANK 3 SUPPORT FACILITY

FINISHED WATER P&ID

900-I-0001

SHEET 404 OF 405

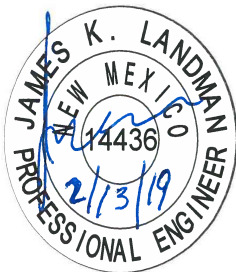

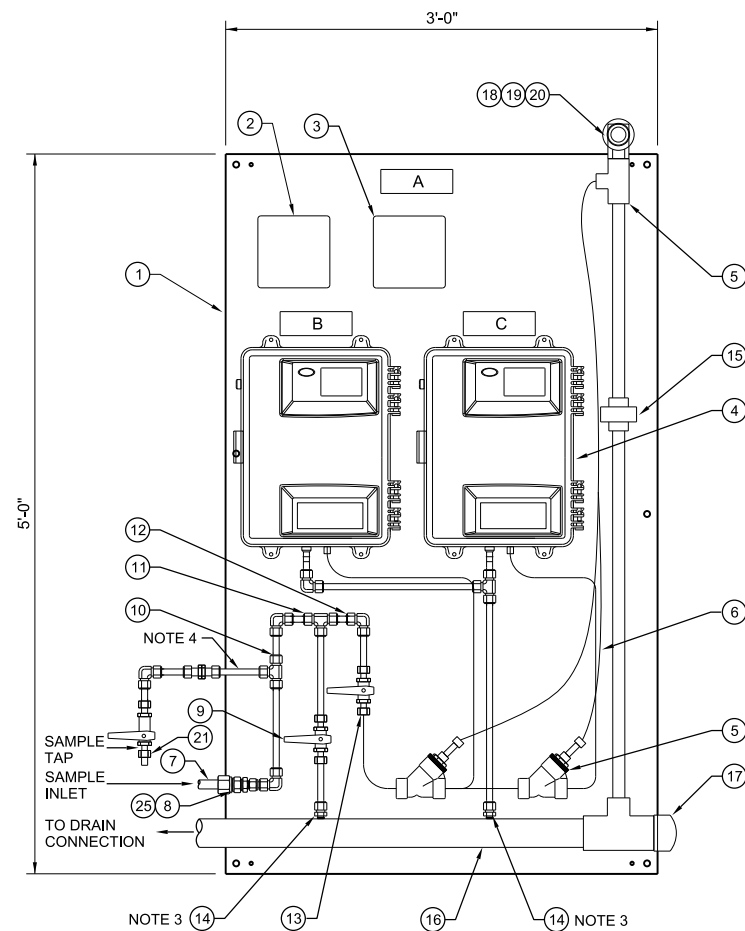

GENERAL NOTES

1. ONLY THE BACK PANEL IS REQUIRED. ENCLOSURE, HEATER AND A/C UNIT ARE NOT REQUIRED.
2. OPENING AT BACK OF PANEL FOR PIPE PENETRATION SEAL WATER TIGHT.
3. DRILL AND TAP CONNECTION.
4. PROVIDE OPENING INSIDE OF PANEL FOR SAMPLE PIPING. FABRICATE SAMPLE TAP AND REMOVE AT TEE FOR SHIPMENT TO PROJECT SITE.

RECLAMATION
Managing Water in the West



VERIFY SCALE
BAR IS ONE INCH ON
ORIGINAL DRAWING.
0  1"

 ALWAYS THINK SAFETY

U.S. DEPARTMENT OF THE INTERIOR
BUREAU OF RECLAMATION
NAVAJO-GALLUP WATER SUPPLY PROJECT
NEW MEXICO

CUTTER LATERAL - REACH 21

WATER TREATMENT PLANT

BILL OF MATERIALS

Item	Qty	Description	Manufacturer	Part Number	Notes
1	1	Enclosure Back Panel 60" x 36"	Hoffman	A60P36F1	
2	1	120 VAC Terminal Junction Box	Hoffman		
3	1	24 VDC Terminal Junction Box	Hoffman		
4	2	Chlorine Analyzer	HACH	5440001	Supplied by CH2M Hill
5	2	Sample Conditioning Unit	HACH	Included with Chlorine Analyzer	Supplied by CH2M Hill
6	As Req	1/4" OD Flexible Tubing	HACH	Included with Chlorine Analyzer	
7	As Req	3/4" PVC Pipe			
8	1	3/4" x 1/2" Reducing Union	Swagelok	SS-1210-6-8	
9	3	1/2" 40 Series Ball Valve, SST	Swagelok	SS-45S8	
10	As Req	1/2" Tubing, 316 SST	Swagelok	SS-T8-S065-20	
11	3	1/2" Compression x 1/2" Compression 90-DEG Elbow	Swagelok	SS-810-9	
12	2	1/2" Compression x 1/2" Compression x 1/2" Compression Tee	Spears	SS-810-3	
13	1	1/2" x 1/4" Tube Fitting, Bulkhead Reducing	Swagelok	SS-810-61-4	
14	2	1/2" Male Fitting x 1/2" MNPT	Swagelok	SS-810-1-8BT	
15	1	1" (Soc) x 1" MNPT Adapter	Spears		
16	As Req	2" PVC Pipe (Drain) Sch 80	Spears		
17	1	2" Cap	Spears		
18	1	1" Female NPT x 1" Male NPT 90 Deg Elbow	Swagelok	SS-16-SE	
19	1	1" Female Tube Connector x 1" Female NPT	Swagelok	SS-1610-7-16	
20	1	1" x 3/4" Reducing Union	Swagelok	SS-1610-6-8	
21	1	1/2" Compression x 1/2 Female NPT Connector (Sample Tap)	Swagelok	SS-810-7-8	
22	1	3/4" Tank Adapter (Inlet) Sch 80 PVC	Spears		
23	1	2" Tank Adapter (Outlet) Sch 80 PVC	Spears		
24	1	PVC Bulkhead Fitting 1"	Hayward	BFA1010TEL	
25	1	Female Tube Adapter, 3/4 in. Tube OD x 3/4 in. Female NPT	Swagelok	SS-12-TA-7-12	
26	As Req	Flexible Non-Metallic Liquid Tight Conduit			

NAMEPLATE SCHEDULE

Item	Line 1	Line 2	Line 3	Nameplate Size	Letter Size
A	ACP-900-100-01	TANK T3	CHLORINE ANALYZER PANEL	6" x 2"	5/16"

[illegible]

D THOMAS DESIGNED	
S FLASKA DRAWN	
A ELLIS CHECKED	
J LANDMAN TECH. APPR.	
J PETERSON APPROVED	
ADMIN APPROVAL -	
FARMINGTON, NM	FEBRUARY 2019

FARMINGTON, NM	FEBRUARY 2019
----------------	---------------

TANK 3 SUPPORT FACILITY

TYPICAL
ANALYZER PANEL
CL2

900-I-0002

SHEET 405 OF 405