GATE VALVE & TEE

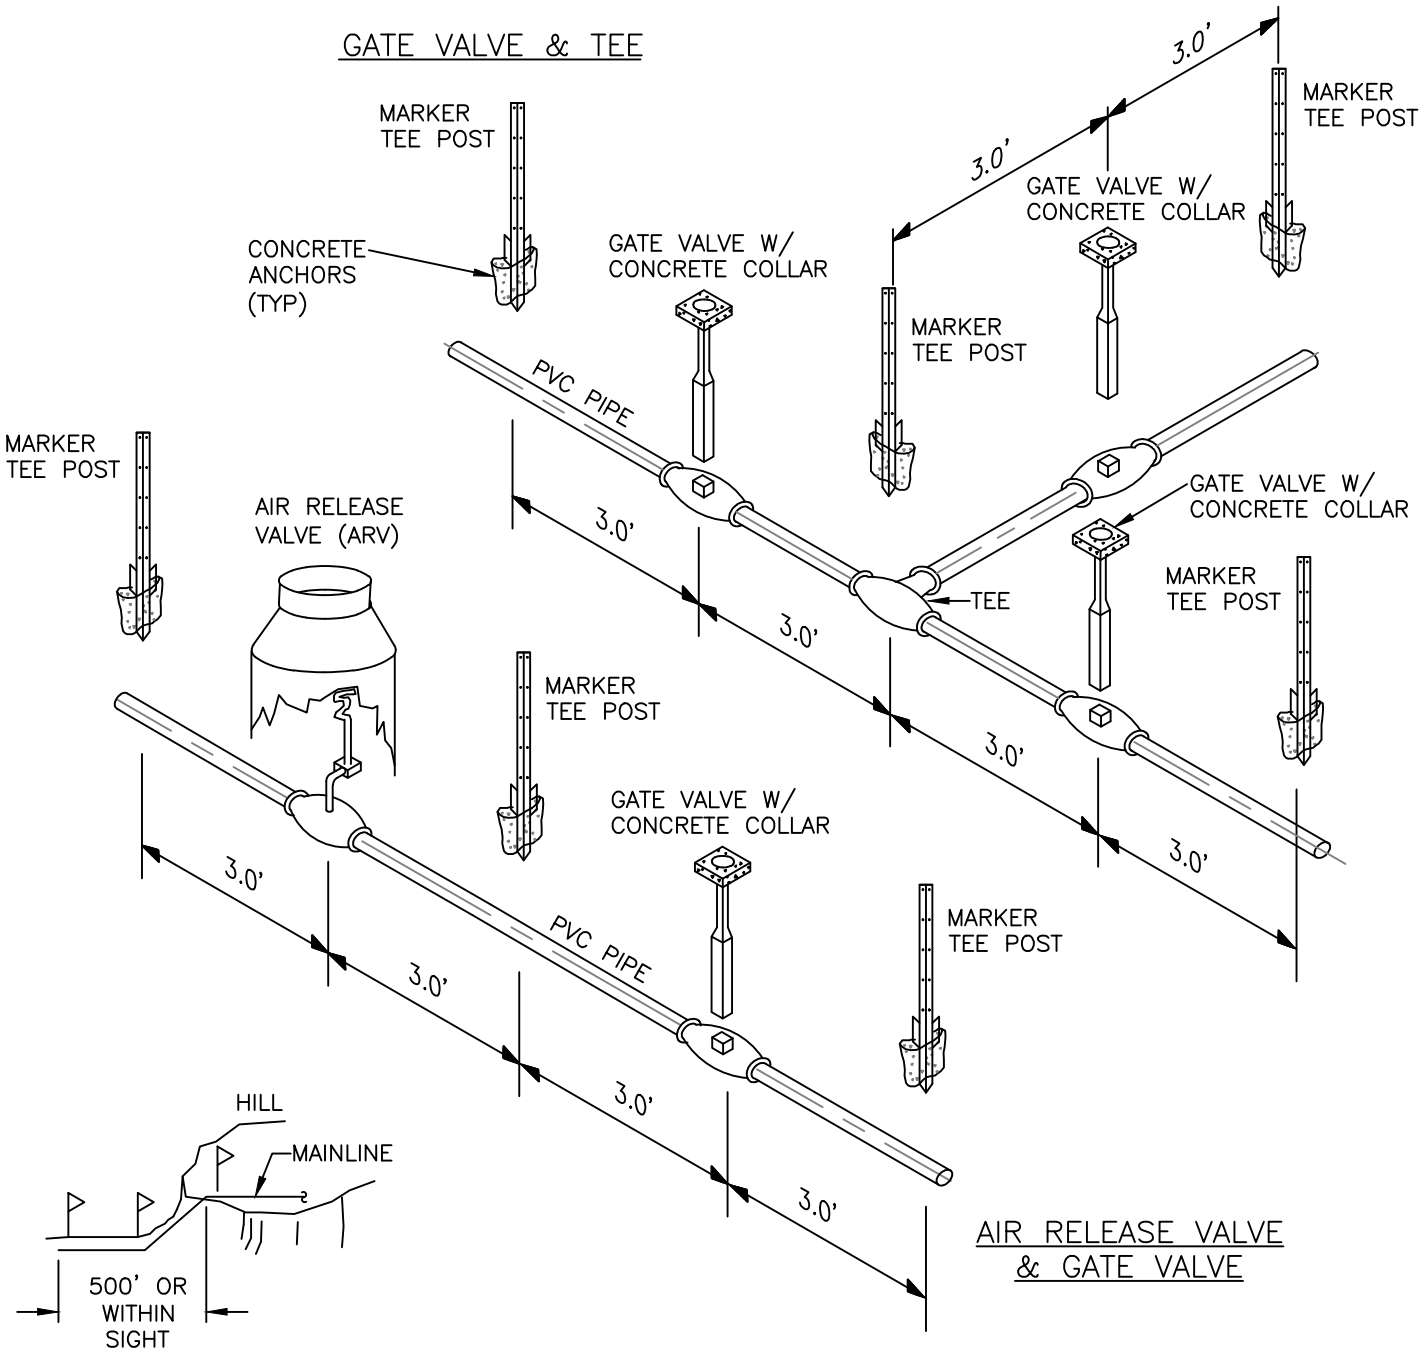

AIR RELEASE VALVE & GATE VALVE

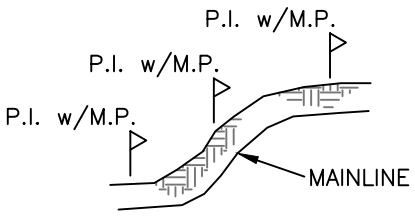

P.I. AND GRADE CHANGES

GENERAL NOTES:

1. ALL UTILITY MARKER TEE POSTS TO BE STEEL, PAINTED BLUE FOR WATER. BLUE CARSONITE MARKER POSTS ARE OPTIONAL, WITH A "WATERINE WARNING" DECAL AFFIXED TO CARSONITE POST.
2. UTILITY MARKER TEE POSTS SHALL BE INSTALLED ON ALL POINT OF INTERSECTIONS (P.I.) AND ON ALL GRADE CHANGES.
3. UTILITY MARKER TEE POSTS WILL HAVE A MAX. HEIGHT OF 36 INCHES.
4. CONCRETE ANCHORS SHALL BE INSTALLED ON ALL UTILITY MARKER POSTS
5. IN RESIDENTIAL AREAS, THE CARSONITE MARKER POSTS SHALL BE USED.

DESIGNED BY:	NTUA
SURVEYED BY:	–
DRAFTED BY:	NTUA
APPROVED BY:	NTUA
DATE:	08/2017
PROJECT NO.	–
SCALE:	NTS
ACAD FILENAME:	2017 NTUA Std. Dtls. for Water.dwg
DETAIL NO.	WS–13

NAVAJO TRIBAL UTILITY AUTHORITY
ENGINEERING & CONSTRUCTION OPERATIONS DIVISION

UTILITY MARKER POST DETAIL

NTUA HEADQUARTERS **FT.DEFIANCE, AZ**

REVISIONS			
No.	Date	Brief	By
01	04/08	Revised	L.H.
02	08/17	2017 Update	A.S.
03			
04			
05			
06			